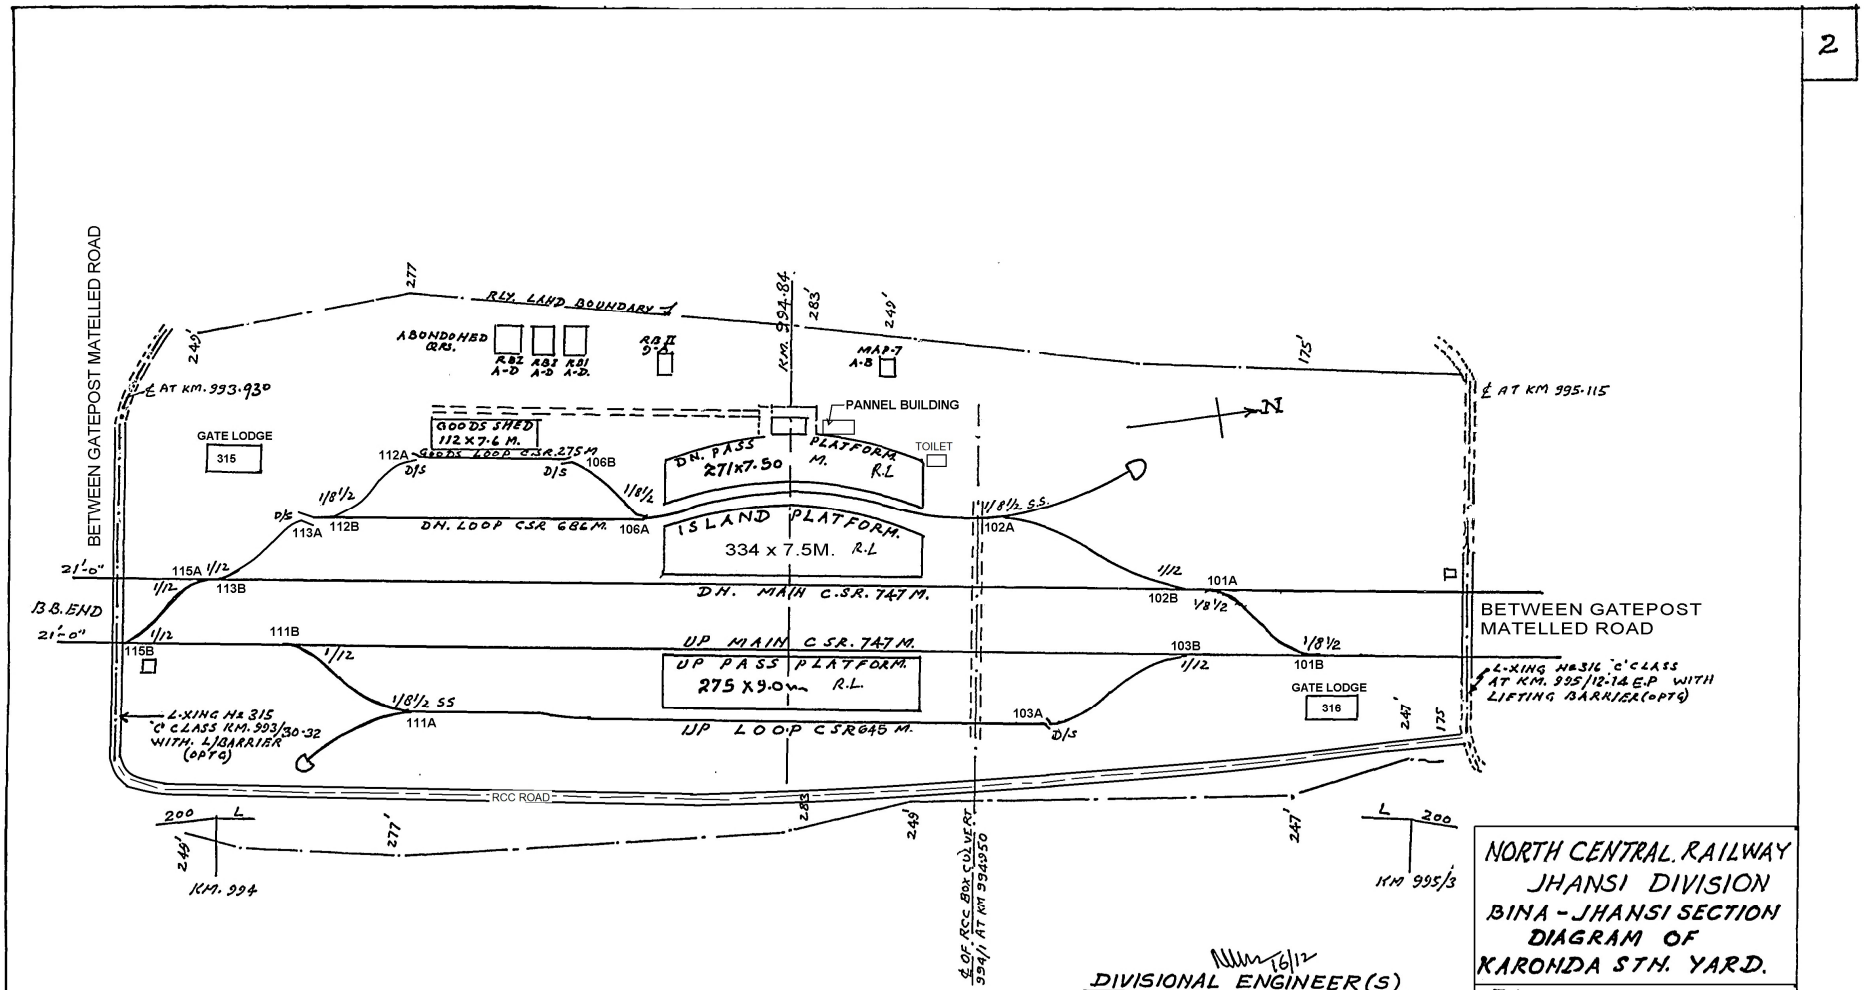

DIVISIONAL ENGINEER(S)
JHANSI

NORTH CENTRAL RAILWAY
JHANSI DIVISION
BINA - JHANSI SECTION
DIAGRAM OF
KARONDA STH. YARD.

R.L.
M.S.L. 406.05M. NOT TO SCALE

TRACED BY R.H. SIDDIQUI
COMPARED BY V.P. GUPTA

DRW(W)JHS. DRG.NO. 76/0

UPDATED UP TO 31.03.2021

SIZE	RESTORATION BY BB SCIMA
A2	Period-Aug-2004 Label No. JD01021