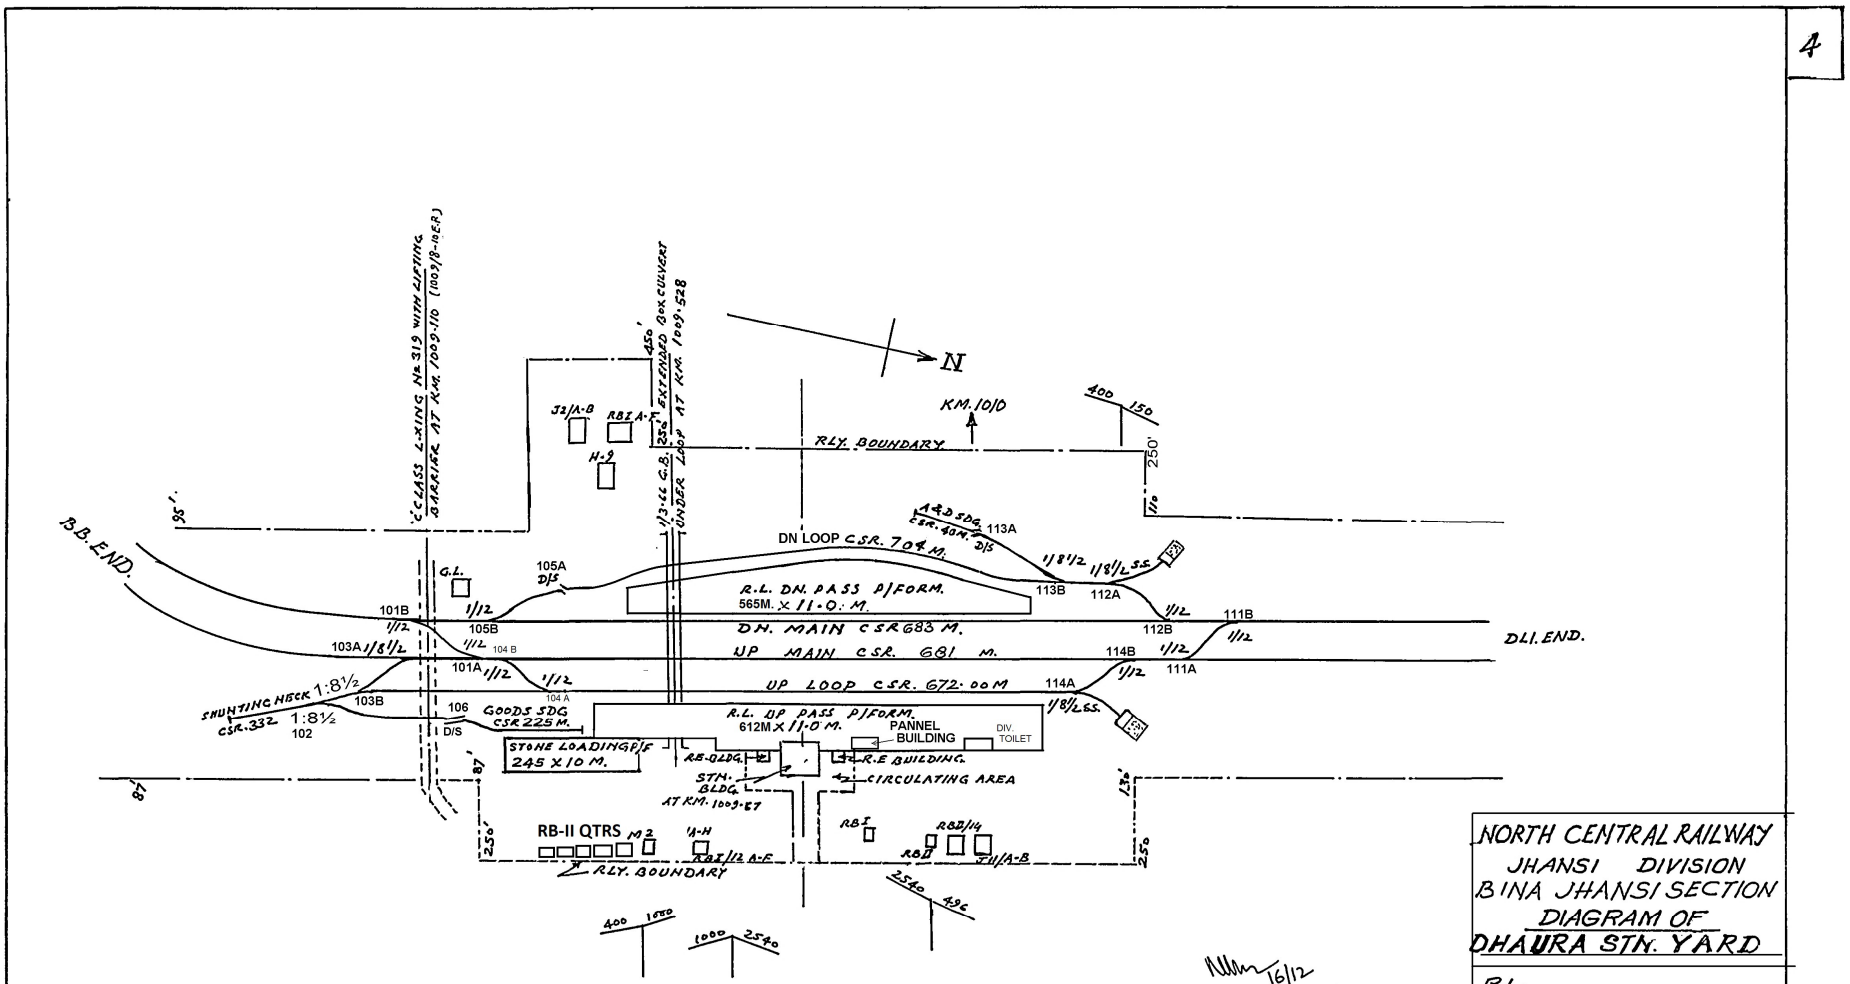

DIVISIONAL ENGINEER (S)
JHANSI

16/12

TRACED BY	S.H. SIDDIQUI
COMPARED BY	V.P. GUPTA

NORTH CENTRAL RAILWAY
JHANSI DIVISION
BINA JHANSI SECTION
DIAGRAM OF
DHAURA STN. YARD

R.L. M.S.L. 413.40 NOT TO SCALE

DRM(W) JHS DRG. NO. 76/2

UPDATED UP TO 31.03.2021

SIZE	RESTORATION BY BB SCIMA
A2	Period-Aug-2004 Label No. JD01023