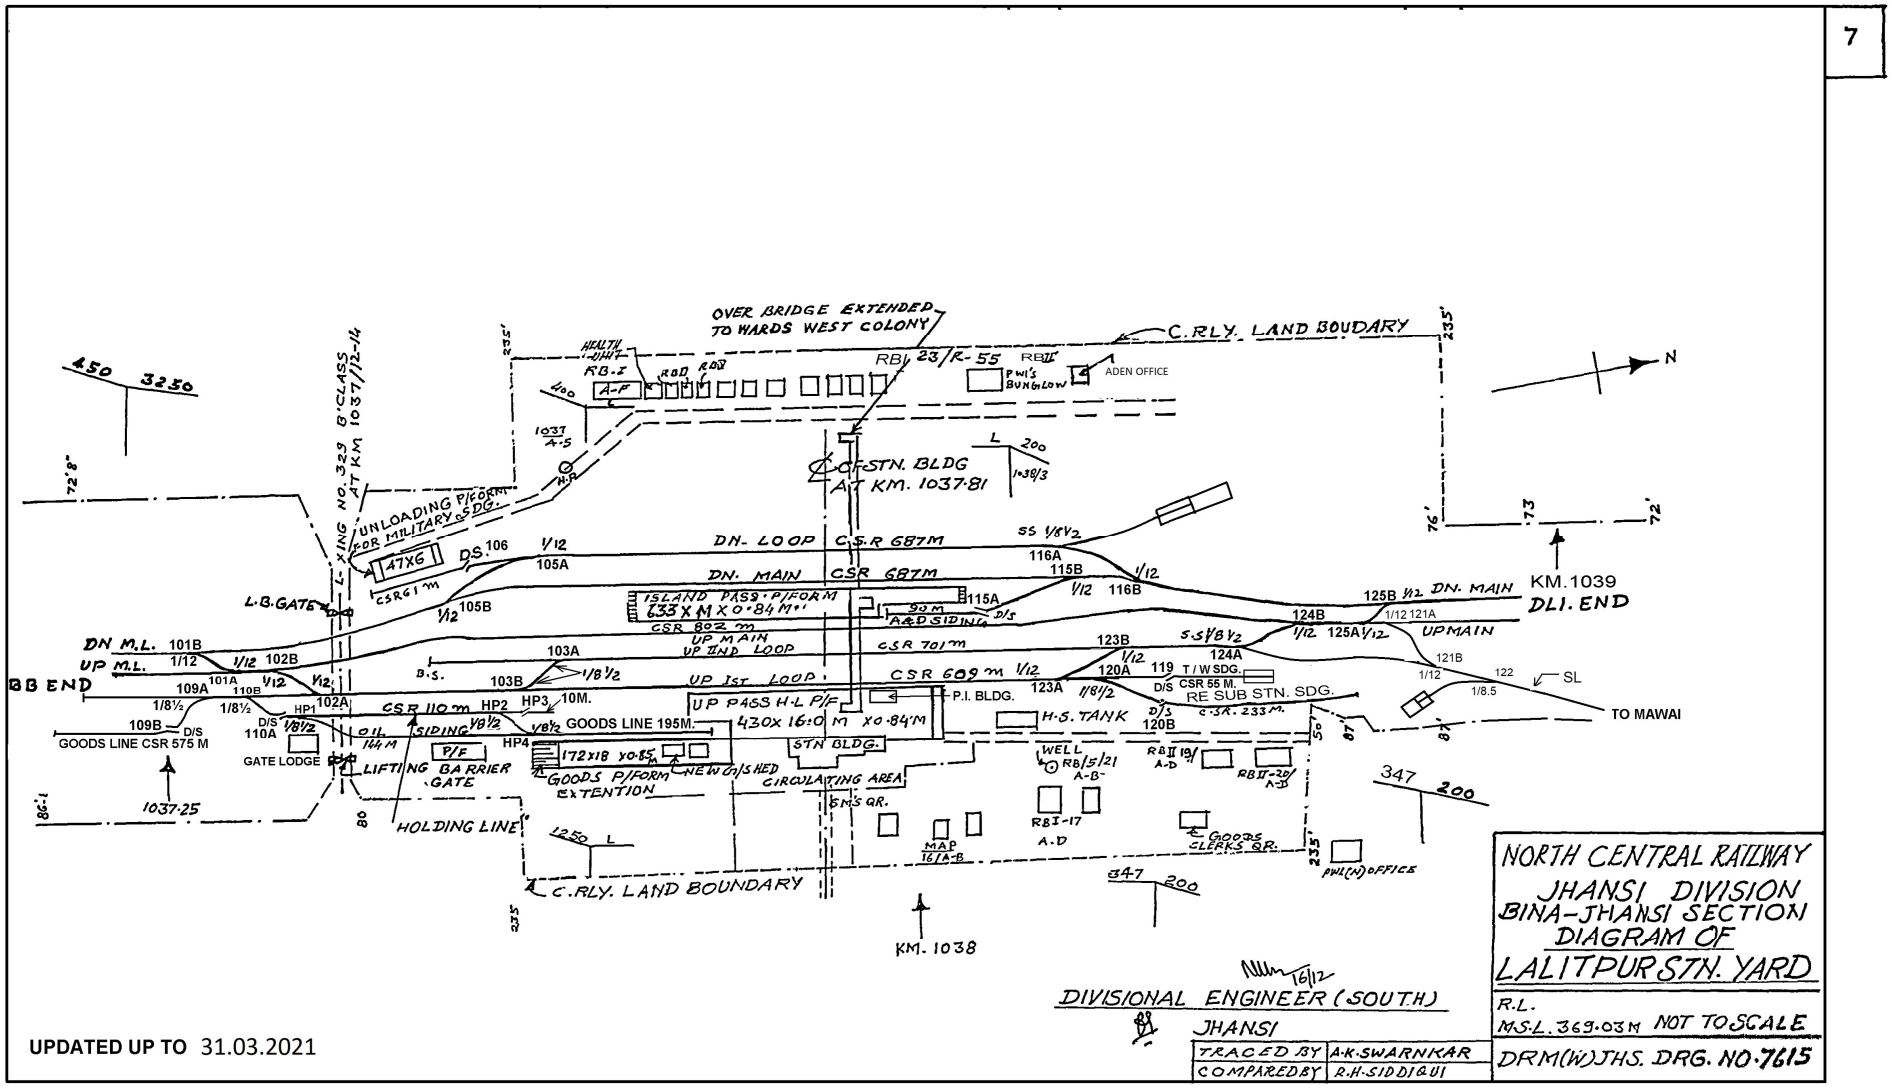


DIVISIONAL ENGINEER (SOUTH)
JHANSI

TRACED BY	A.K.SWARNKAR
COMPARED BY	R.H.SIDDIQUI

NORTH CENTRAL RAILWAY
JHANSI DIVISION
BINA–JHANSI SECTION
DIAGRAM OF
LALITPUR STN. YARD

R.L.
M.S.L. 369.03M NOT TO SCALE

DRM(W) JHS. DRG. NO. 7615

UPDATED UP TO 31.03.2021

SIZE	RESTORATION BY BB SCIMA	
A2	Period-Aug-2004	Label No.JD01026