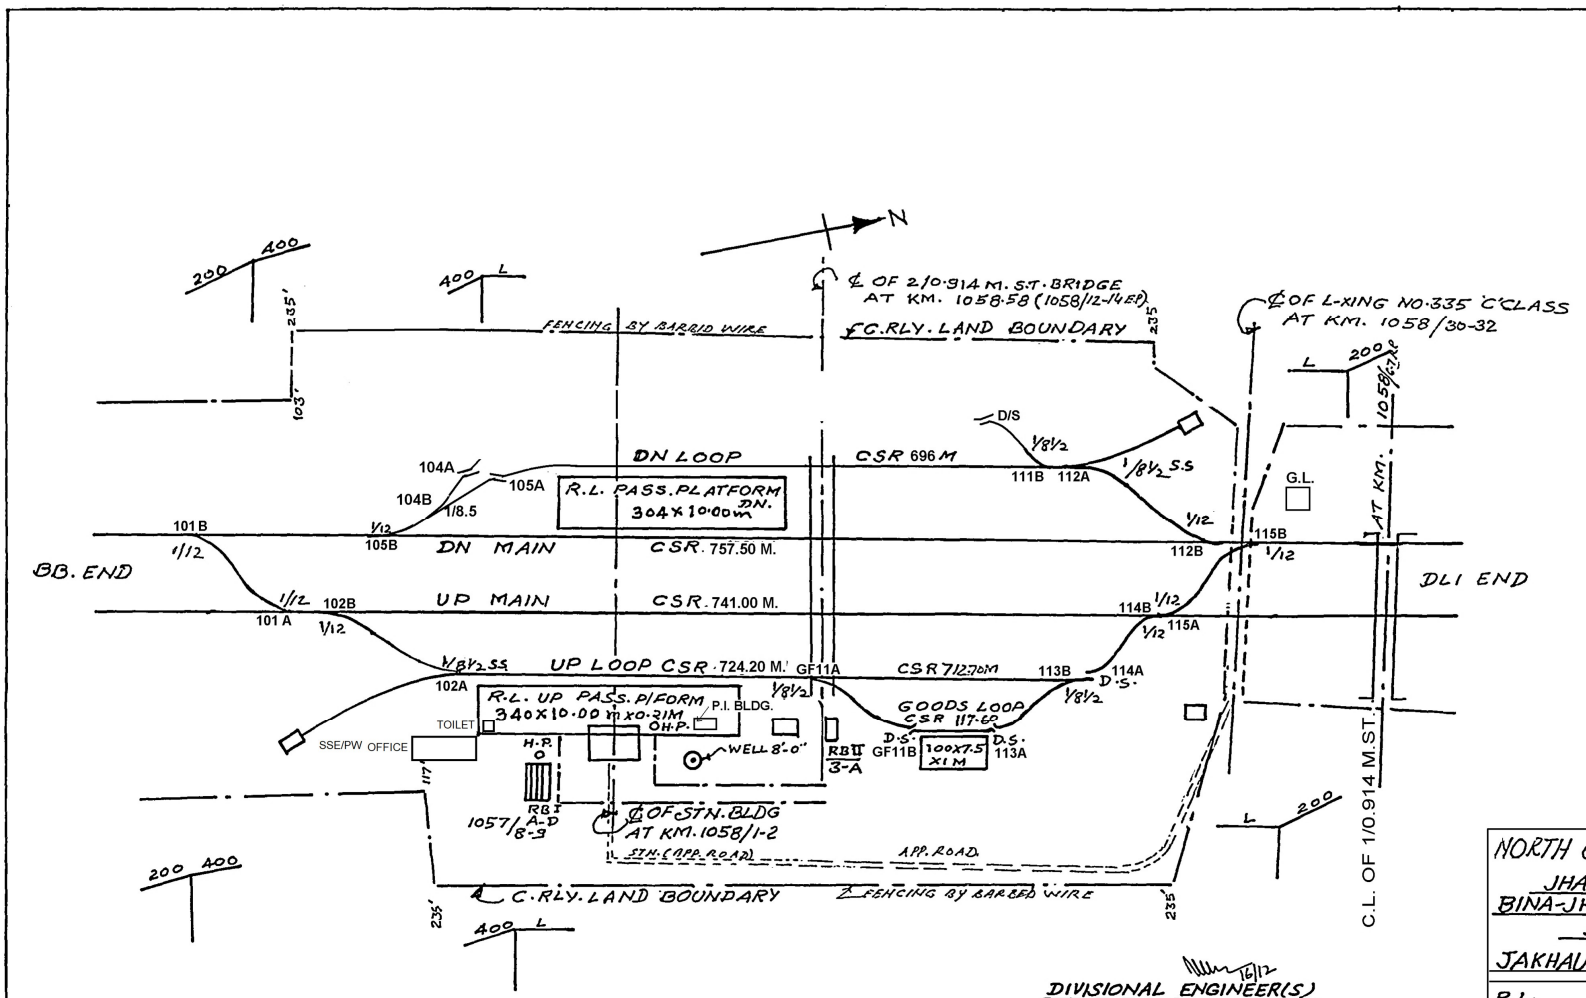


DIVISIONAL ENGINEER(S)
JHANSI

TRACED BY	A.K.SWARNKAR
COMPARED BY	A.H.SIDDIQUI

NORTH CENTRAL RAILWAY
JHANSI — DIVISION
BINA-JHANSI SECTION
DIAGRAM OF
JAKHAURA STATION YARD

R.L. NOT TO SCALE
M.S.L. 361.44M

DRM(W) JHS. DRG. NO. 7617

UPDATED UP TO 31.03.2021

SIZE	RESTORATION BY BB SCIMA	
A2	Period-Aug-2004	Label No. JD01028