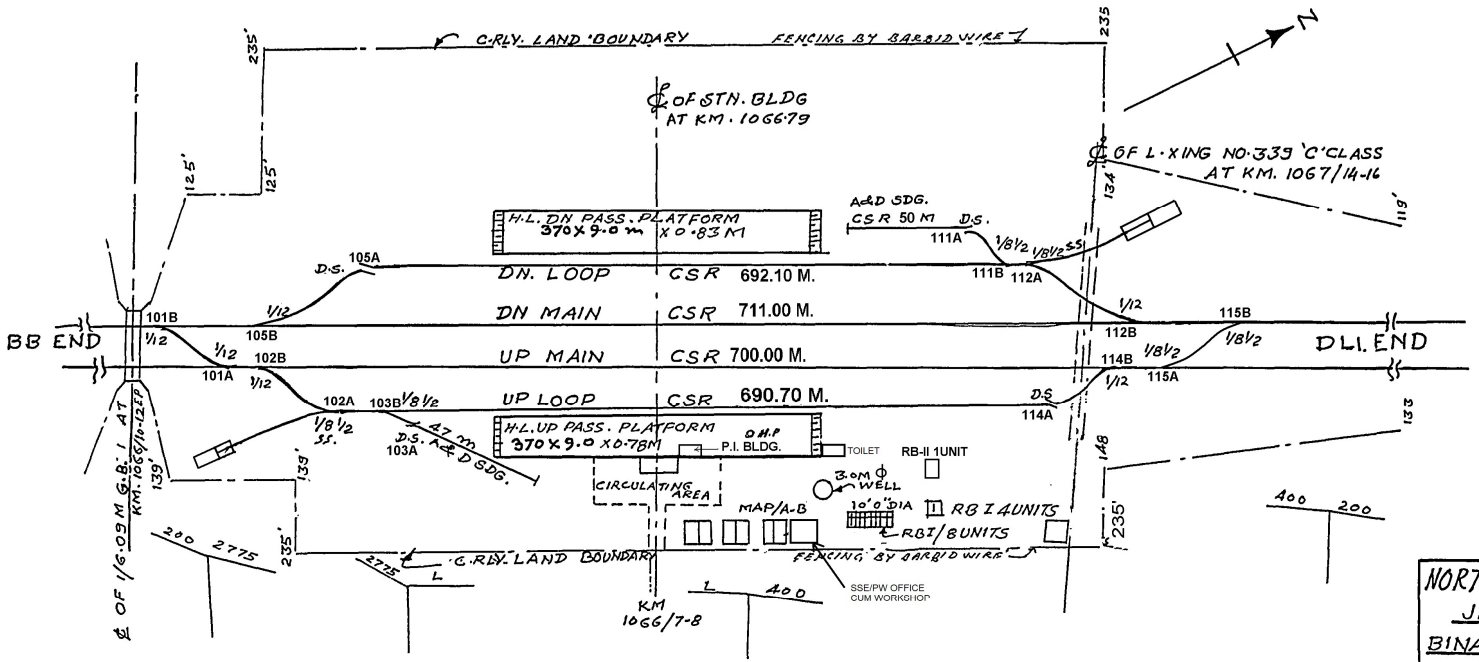


UPDATED UP TO 31.03.2021

DIVISIONAL ENGINEER (SOUTH)
JHANSI.

TRACED BY	A.K.SWARNKAR
COMPARED BY	R.H.SIDDIQUI

NORTH CENTRAL RAILWAY
JHANSI DIVISION
BINA-JHANSI SECTION
DIAGRAM OF
BIJROTHA STN. YARD

RL.
M.S.L. 353.65M NOT TO SCALE

DRM(W) JHS. DRG. NO. 7618

SIZE	RESTORATION BY BB SCIMA
A2	Period-AUG.2004 Lablel No. JD01029