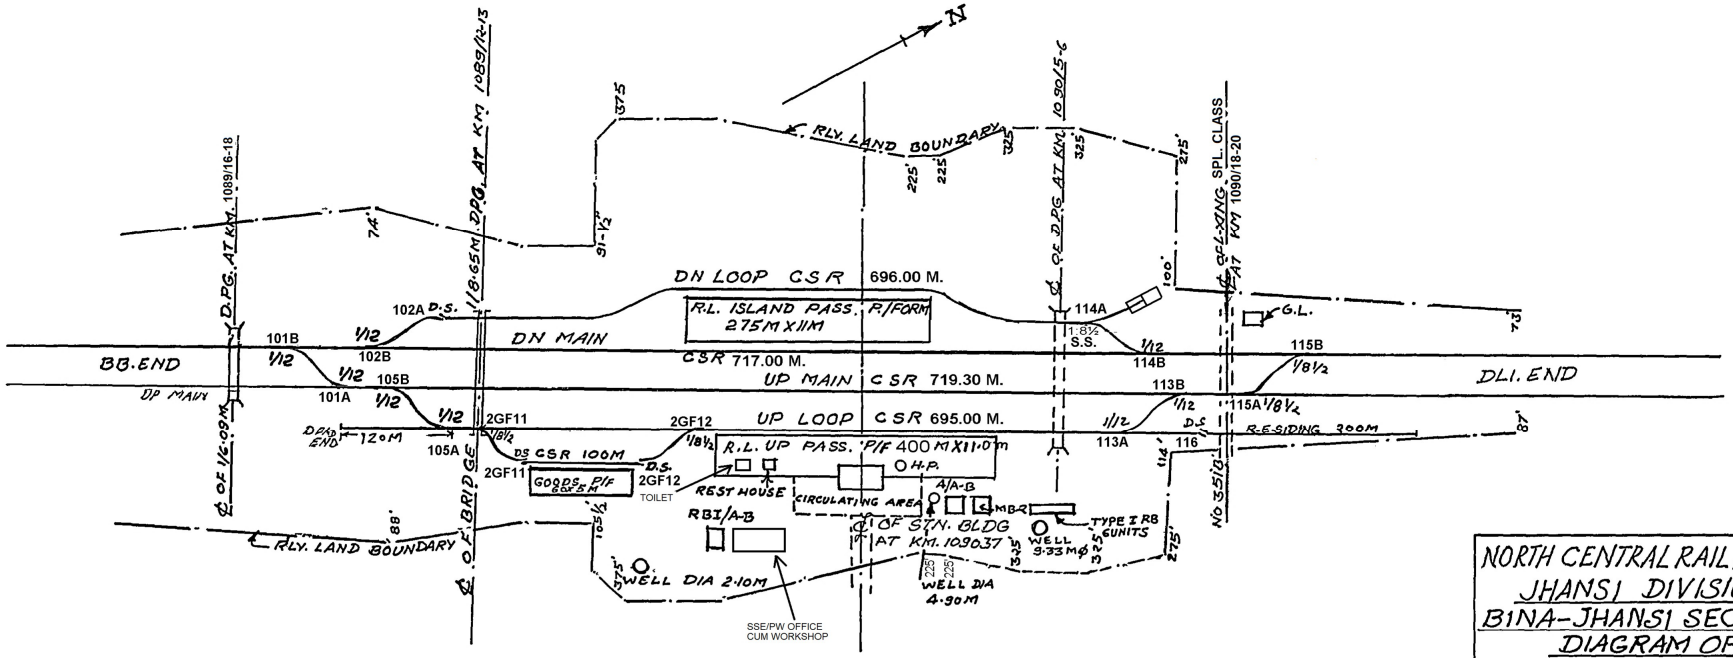

NORTH CENTRAL RAILWAY
JHANSI DIVISION
BINA-JHANSI SECTION
DIAGRAM OF
BASAI STATION YARD

R.L. M.S.L. 289.788 M
NOT TO SCALE

DIVISIONAL ENGINEER(S)
JHANSI

TRACED BY	A.K.SWARNKAR
COMPARED BY	R.H.SIDDIQUI.

DRM(W)JHS. DRG. NO 7622

UPDATED UP TO 31.03.2021

SIZE	RESTORATION BY BB SCIMA	
A3	Period-Aug. 2004	Lablel No.JD01033