LHS

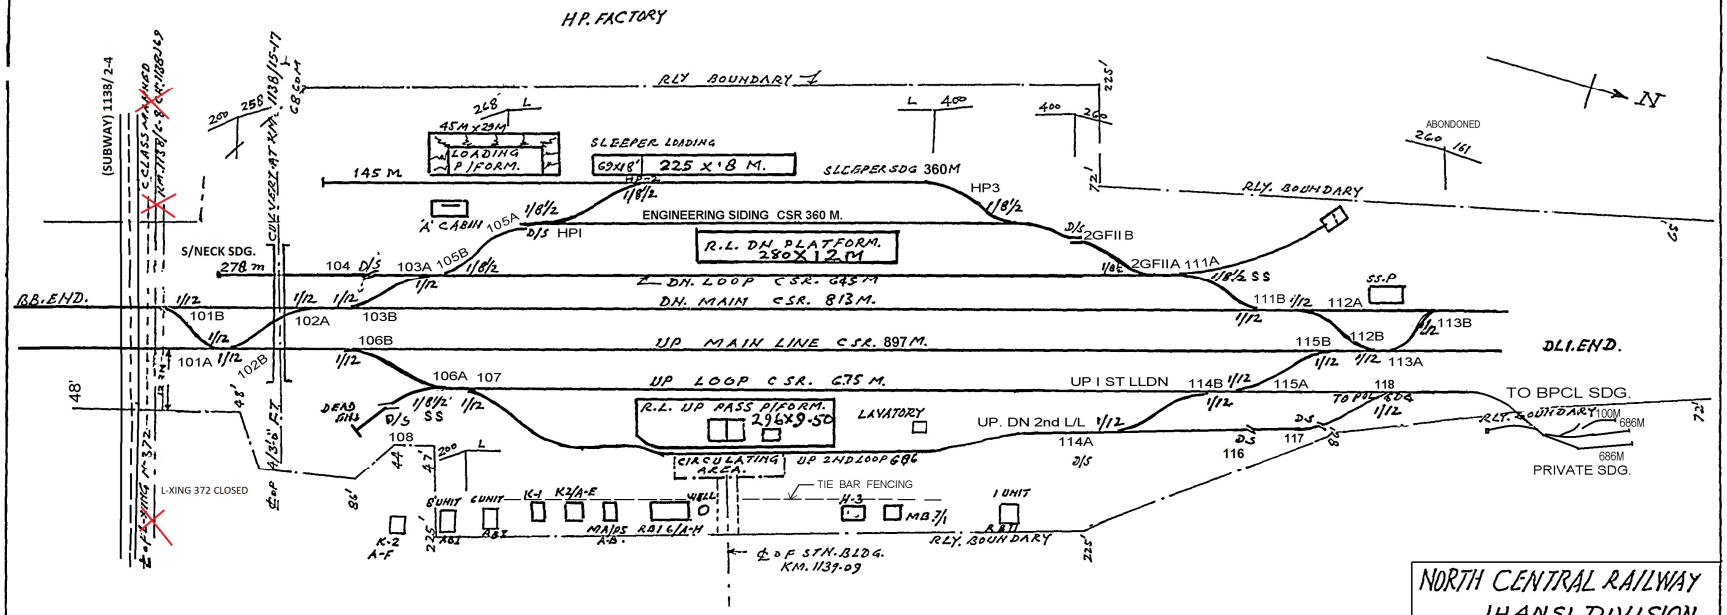

DIVISIONAL ENGINEER (HQ)
JHANSI

TRACED BY	R.H. SIDDIQUI
COMPARED BY	V P. GUPTA

NORTH CENTRAL RAILWAY
JHANSI DIVISION
JHANSI - GWALIOR SEC
DIAGRAM OF
KARARI STN. YARD

R.L. M.S.L. 243 NOT TO SCALE

DRM(W) JHS. DRG.NO 7627

UPDATED UP TO 31.03.2021

SIZE	RESTORATION BY BB SCIMA	
A3	Period-Aug.2004	Lablel No.JD01038