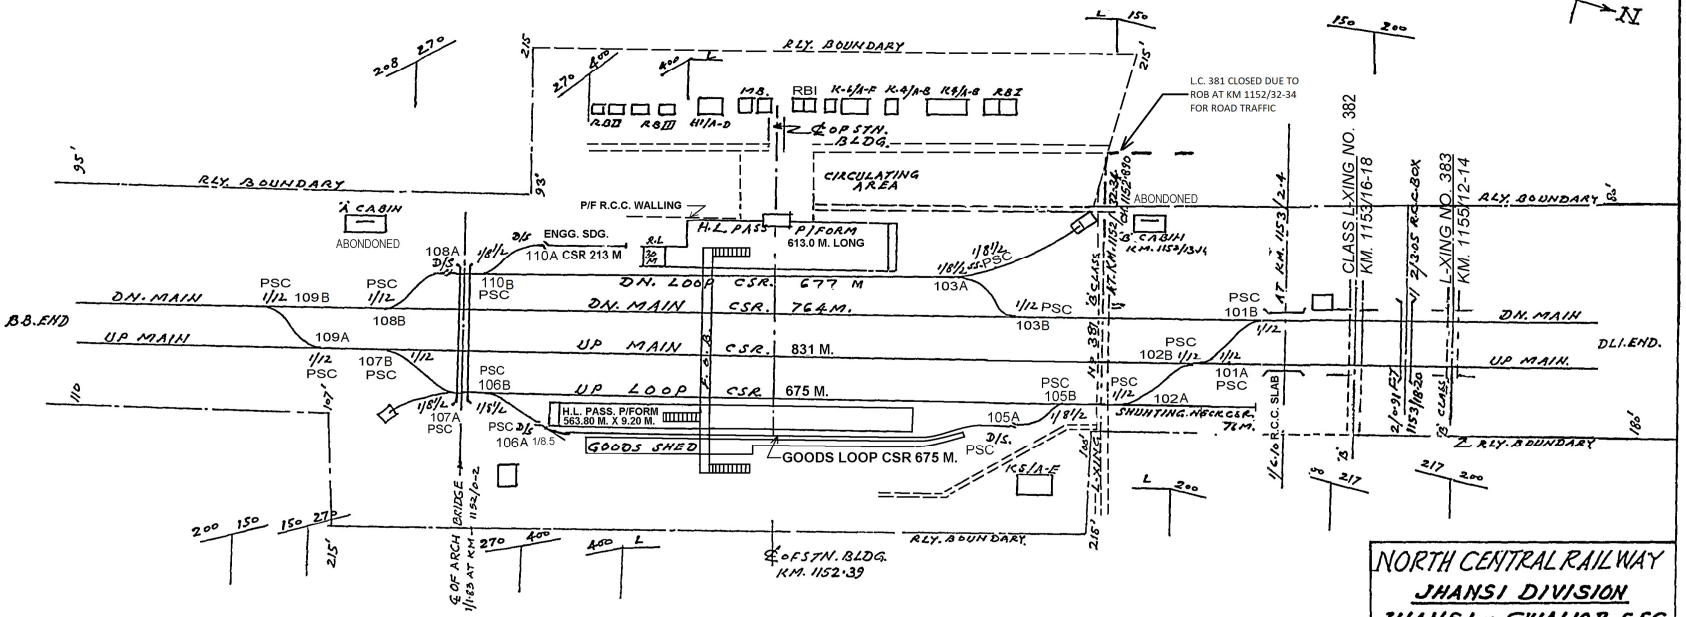

DIVISIONAL ENGINEER(HQ)
JHANSI.
21/12/91

TRACED BY	R.H.SIDDIQUI
COMPARED BY	V.P.GUPTA

NORTH CENTRAL RAILWAY
JHANSI DIVISION
JHANSI - GWALIOR SEC.
DIAGRAM OF
DATIA. STN YARD
R.L.
M.S.L. 261.34
NOT TO SCALE
DRM(W) JHS. 7628

UPDATED UP TO 31.03.2021

SIZE	RESTORATION BY BB SCIMA	
A2	Period-Aug.2004	Label No. JD01039