


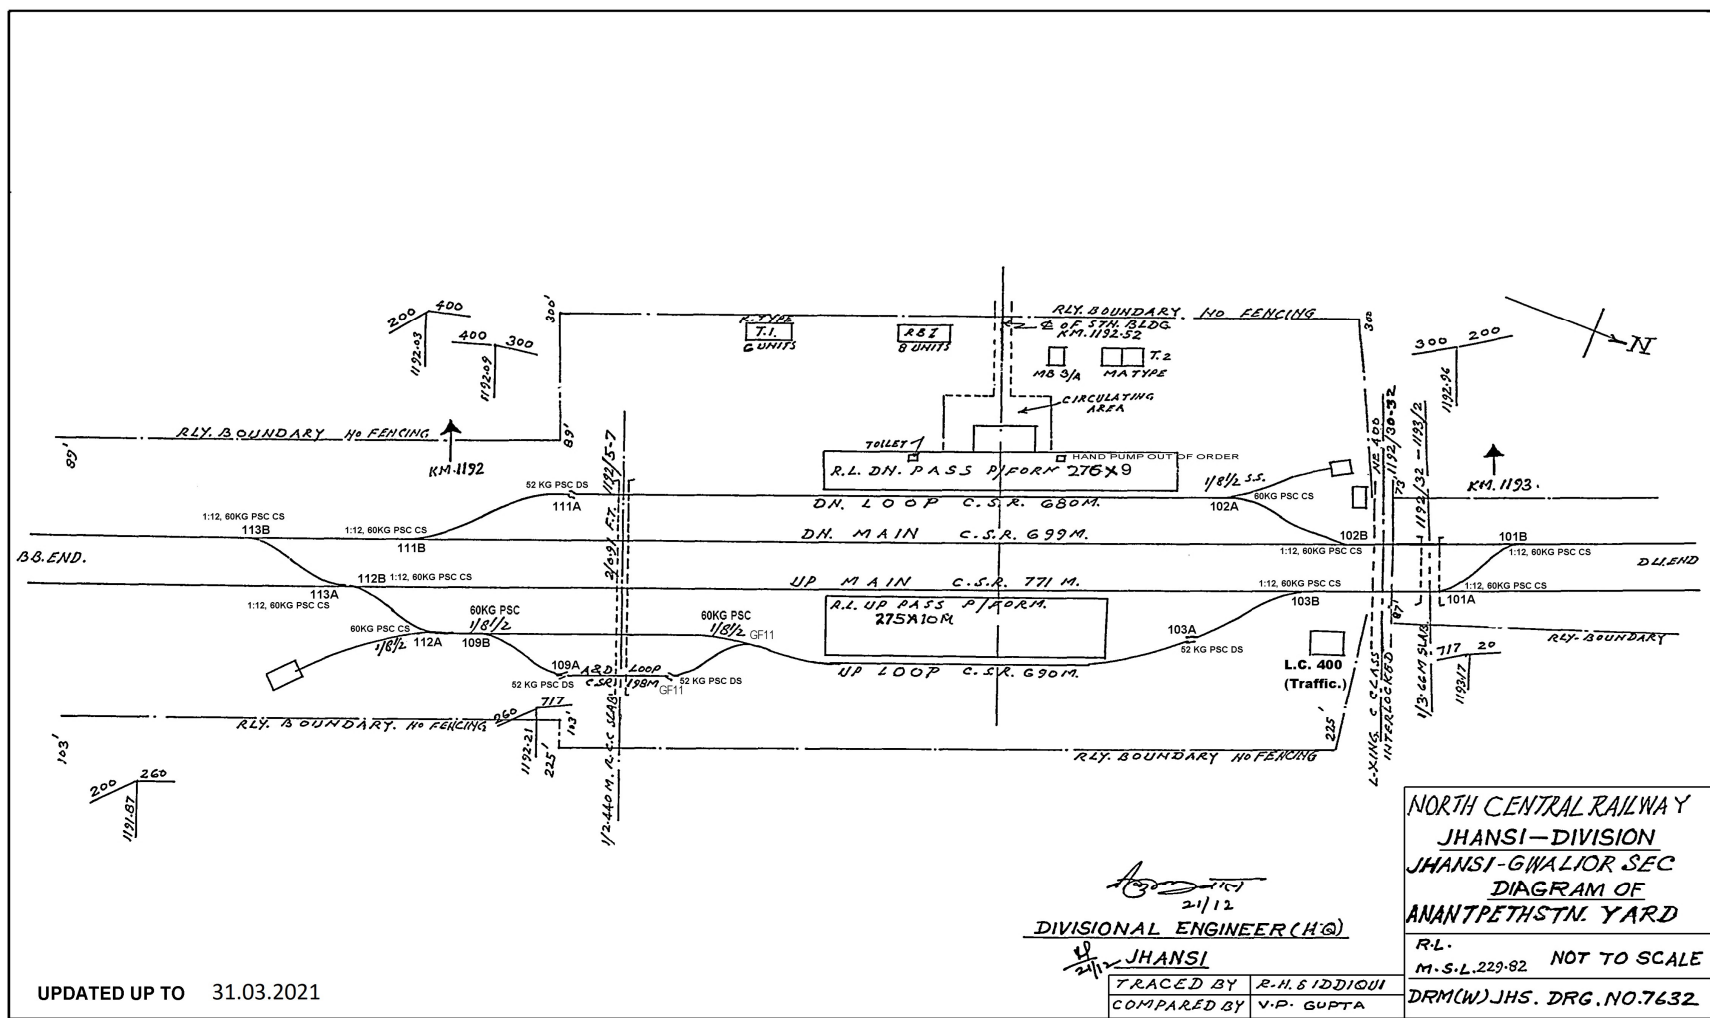

UPDATED UP TO 31.03.2021

DIVISIONAL ENGINEER (H.Q.)

4 JHANSI

TRACED BY	R.H. SIDDIQUI
COMPARED BY	V.P. GUPTA

NORTH CENTRAL RAILWAY
JHANSI-DIVISION
JHANSI-GWALIOR SEC
DIAGRAM OF
ANANTPETH STN. YARD

R.L.
M.S.L. 229.82 NOT TO SCALE

DRM(W)JHS. DRG.NO.7632

SIZE	RESTORATION BY BB SCIMA	
A2	Period-Aug-2004	Label No. JD01044