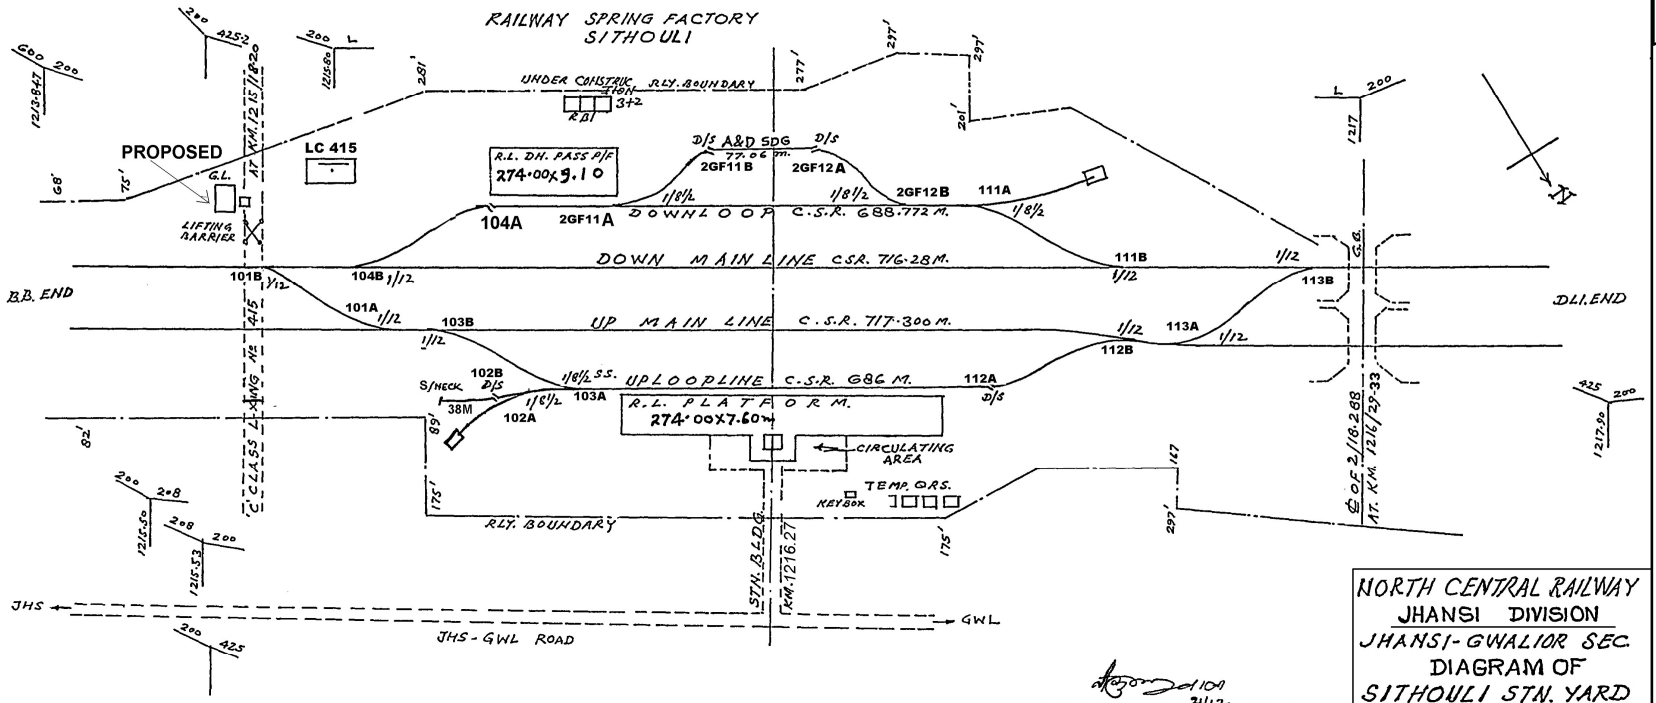

DIVISIONAL ENGINEER(HQ.)
JHANSI.

NORTH CENTRAL RAILWAY
JHANSI DIVISION
JHANSI-GWALIOR SEC.
DIAGRAM OF
SITHOULI STN. YARD

R.L.
M.S.L. 225.7 m.
NOT TO SCALE

TRACED BY	R.H.S IDDIQUI
COMPARED BY	V.P. GUPTA

DRM(W) JHS DRG. NO. 7635

UPDATED UPTO 31.03.2021

SIZE	RESTORATION BY BB SCIMA
A2	Period-Aug. 2004 Label No. JD01047