


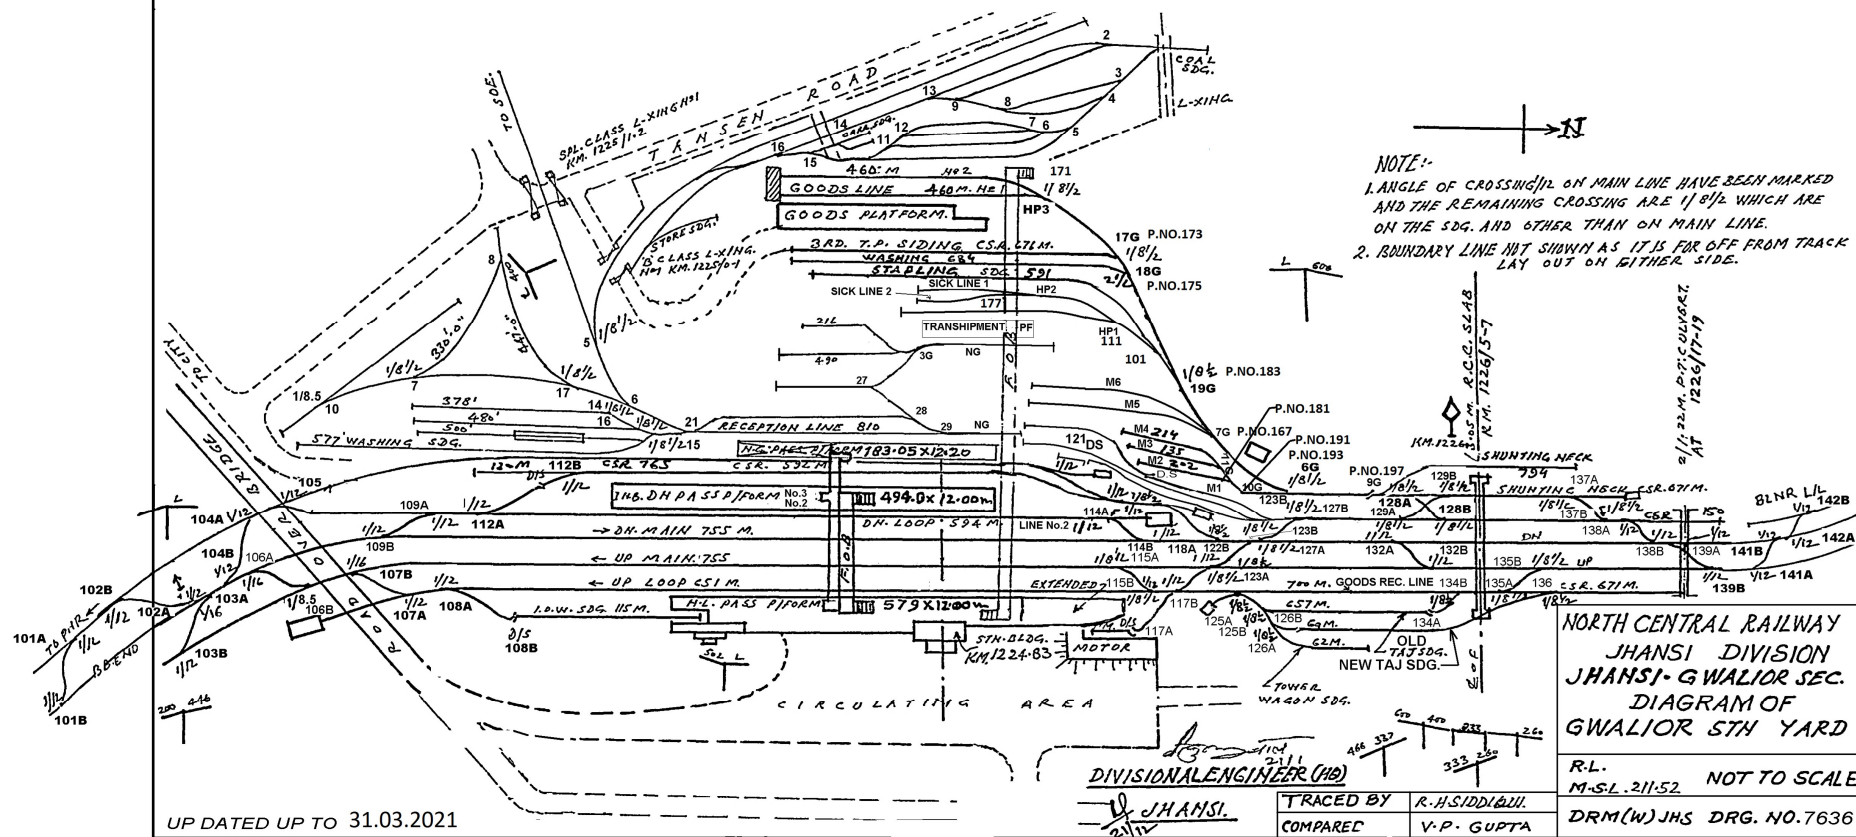

NOTE:-

1. ANGLE OF CROSSING 1/2 ON MAIN LINE HAVE BEEN MARKED AND THE REMAINING CROSSING ARE 1/8 1/2 WHICH ARE ON THE SDG. AND OTHER THAN ON MAIN LINE.
2. BOUNDARY LINE NOT SHOWN AS IT IS FAR OFF FROM TRACK LAY OUT ON EITHER SIDE.

NORTH CENTRAL RAILWAY
JHANSI DIVISION
JHANSI-GWALIOR SEC.
DIAGRAM OF
GWALIOR STN YARD

R.L.
M.S.L. 211.52 NOT TO SCALE

TRACED BY	R.H.SIDDIGU
COMPARED	V.P. GUPTA

DRM(W)JHS DRG. NO.7636

SIZE	RESTORATION BY BB SCIMA	
A2	Period-Aug. 2004	Label No. JD01048