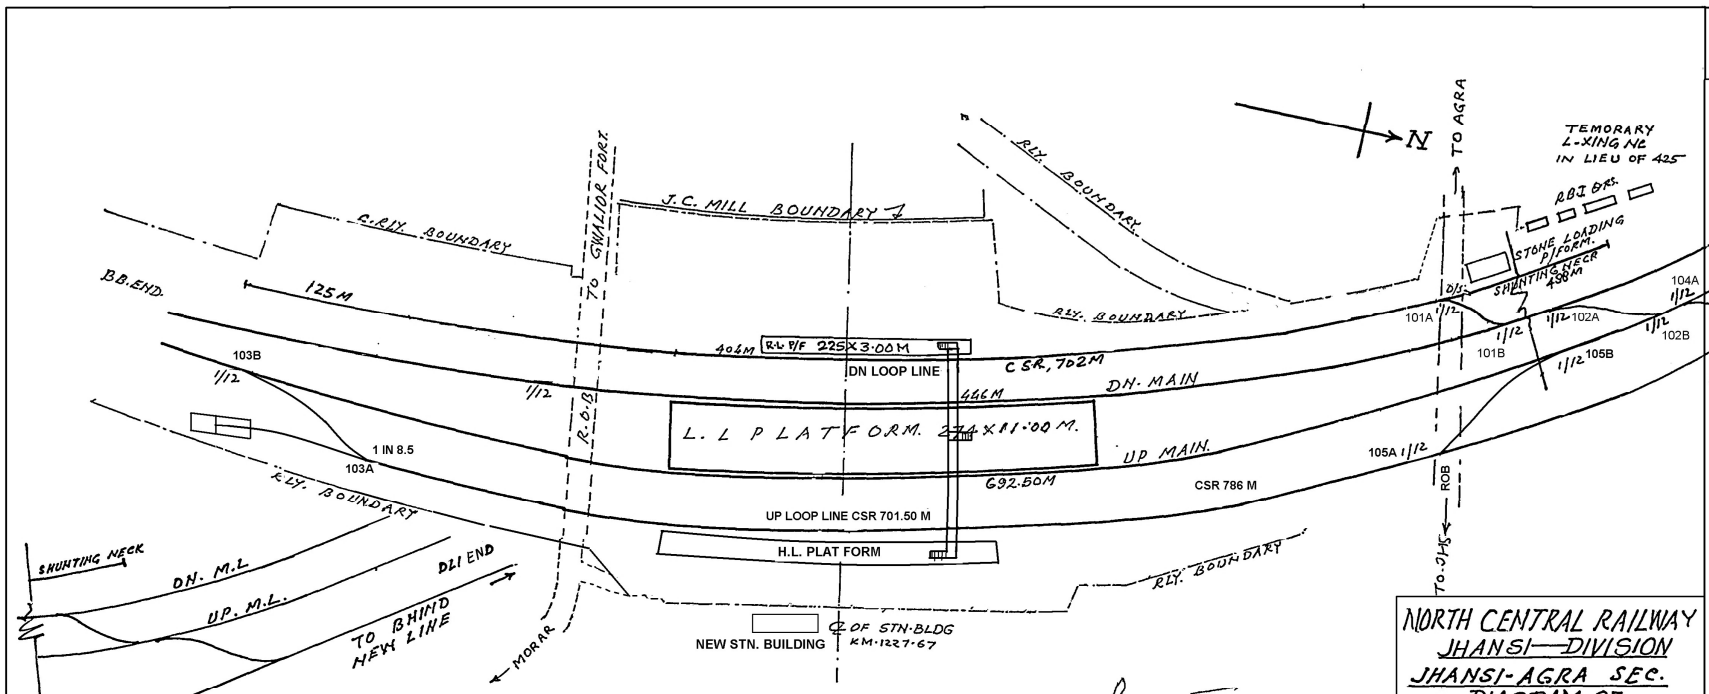


UP DATED UP TO 31.03.2021

DIVISIONAL ENGINEER (HQ)
JHANSI
21/12

TRACED BY ✓	R.H. SIDDIQUI
COMP. BY	V.P. GUPTA

NORTH CENTRAL RAILWAY
JHANSI — DIVISION
JHANSI-AGRA SEC.
DIAGRAM OF
BIRLANAGAR STN. YARD.

R.L.
M.S.L. 204.20 NOT TO SCALE

DRM(W)JHS DRG. NO. 7637

SIZE	RESTORATION BY BB SCIMA
A2	Period-Aug- 2004 Label No. JD01049