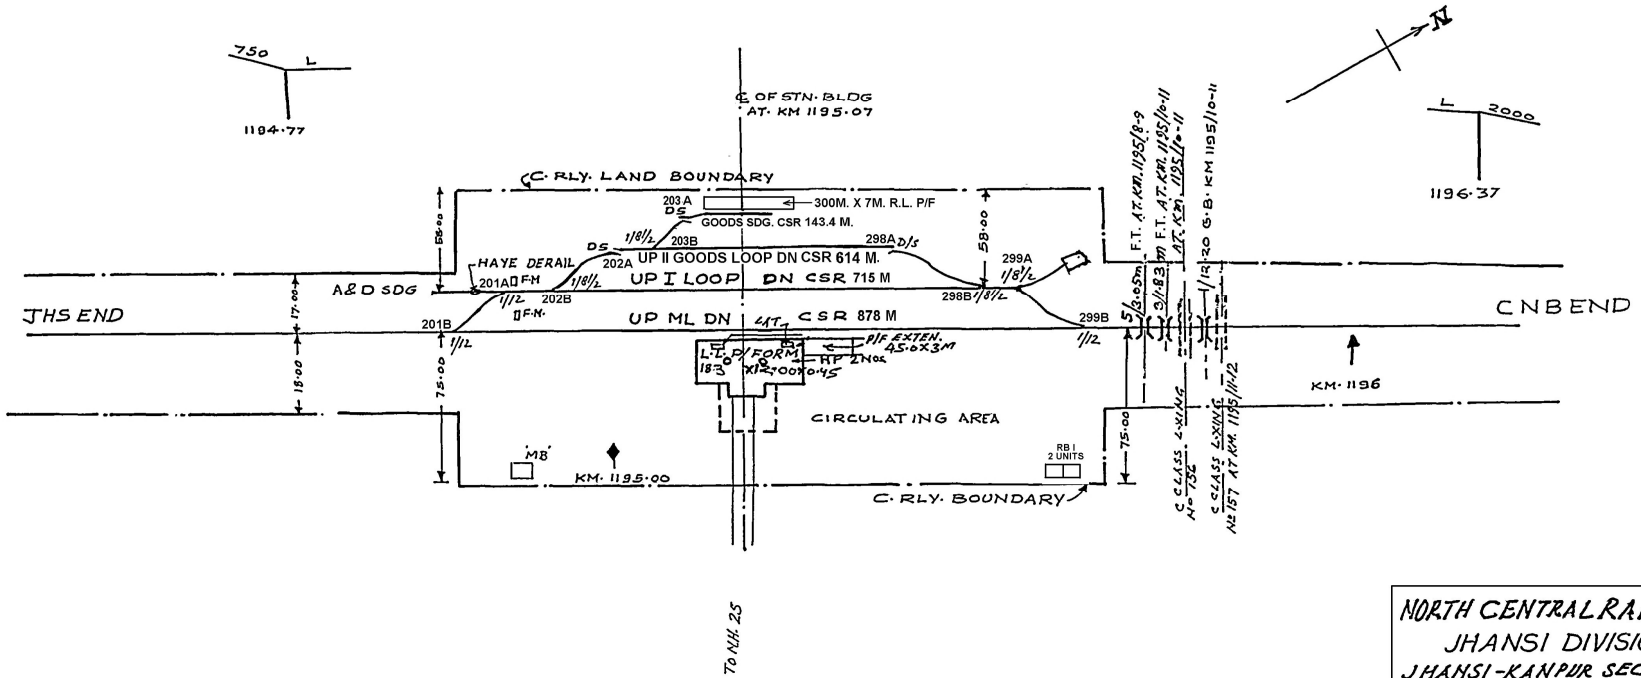

7.1.93

DIVISIONAL ENGINEER (E)
JHANSI

2/11/93	TRACED BY	V. P. GUPTA
	COMPARED BY	R. H. SIDDIQUI

NORTH CENTRAL RAILWAY
JHANSI DIVISION
JHANSI-KANPUR SECTION
DIAGRAM OF
ERICH ROAD STN YARD

R.L. M.S.L. 163.72 NOT TO SCALE

DRM(W) JHS DRG. NO. 7777

UPDATED UP TO 31-03-2021

SIZE	RESTORATION BY BB SCIMA	
A2	Period-Aug-2004	Label No. JD01069