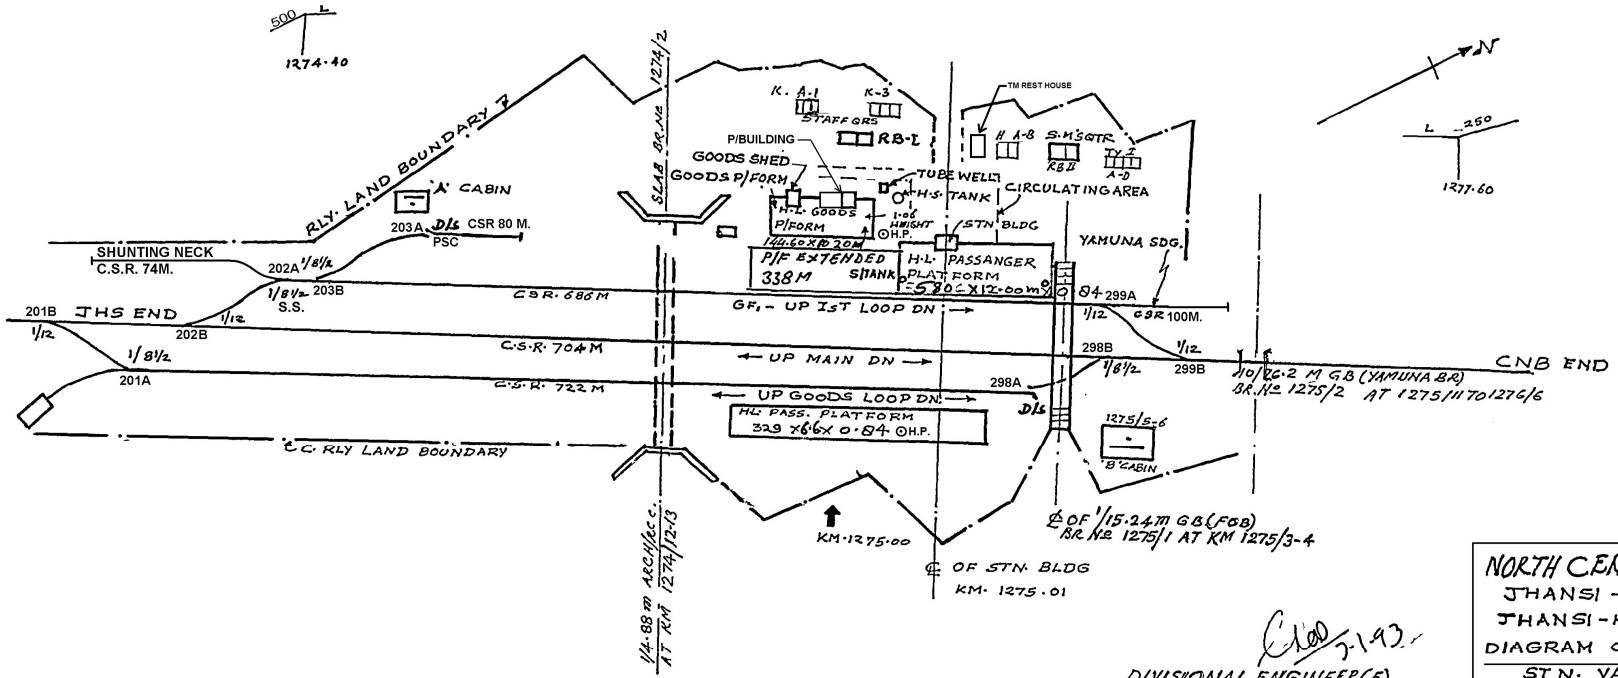

DIVISIONAL ENGINEER(E)
JHANSI.

NORTH CENTRAL RAILWAY
JHANSI – DIVISION
JHANSI-KANPUR SEC.
DIAGRAM OF KALPI
STN. YARD.

NOT TO SCALE

TRACED BY	V.P. GUPTA
COMPARED BY	R.H.SIDDIQUI

M.S.L 120·66

DRM(W) JHS. DRG.No. 7785

UPDATED UP TO 31-03-2021

SIZE	RESTORATION BY BB SCIMA	
A2	Period-Aug.2004	Label No. JD01076