


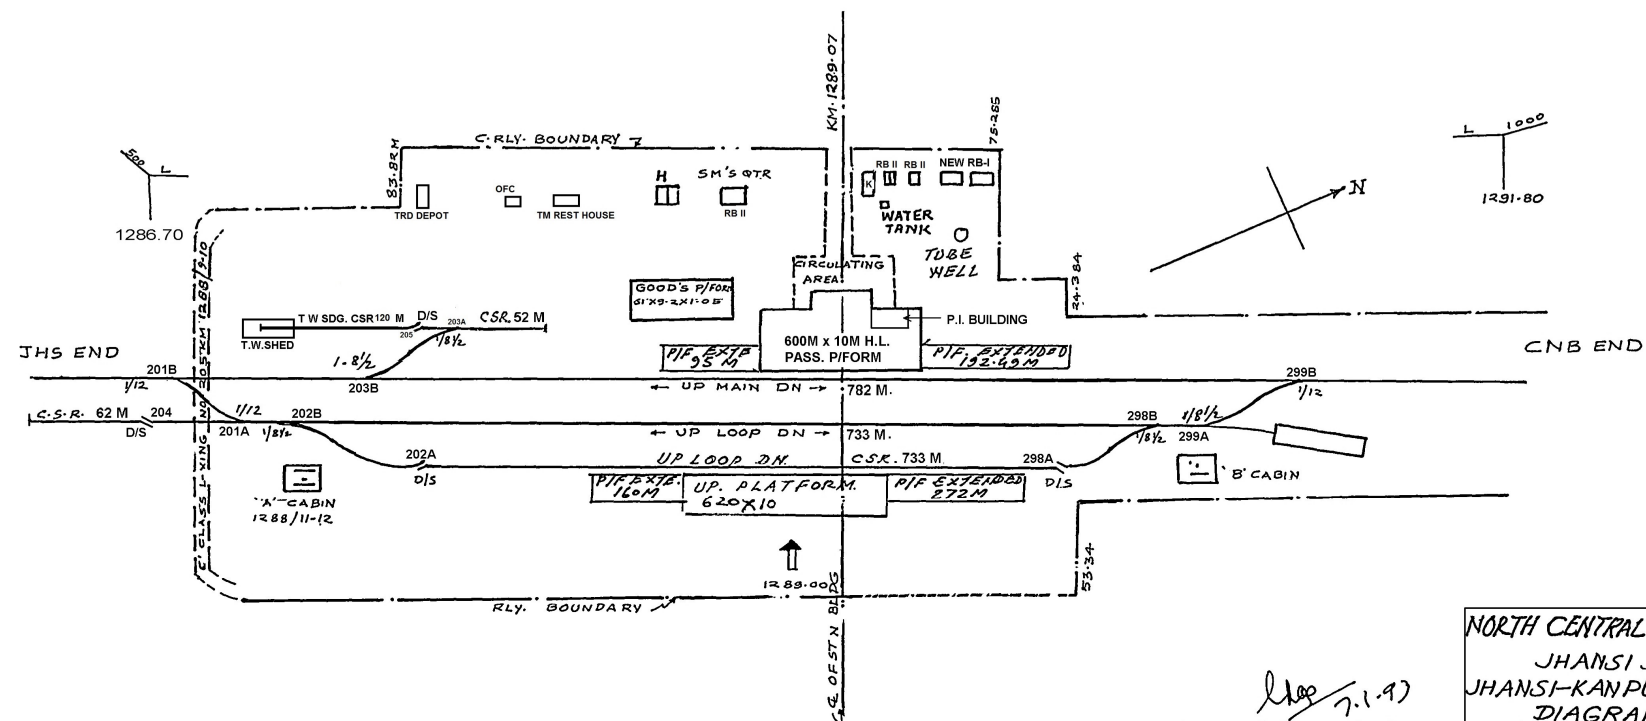

UPDATED UP TO 31-03-2021

7.1.9
DIVISIONAL ENGINEER (EAST)
JHANSI

TRACED BY V.P. GUPTA
COMPARED BY R.N. SIDDHANTI

NORTH CENTRAL RAILWAY
JHANSI DIVISION
JHANSI-KANPUR SECTION
DIAGRAM OF
POKHRAYAN STN. YARD

R.L. NOT TO SCALE
M.S.L. 131.25
DRM(W) JHS DRG. NO. 7787

SIZE	RESTORATION BY BB SCIMA
A2	Period-Aug-2004 Label No. JD01078