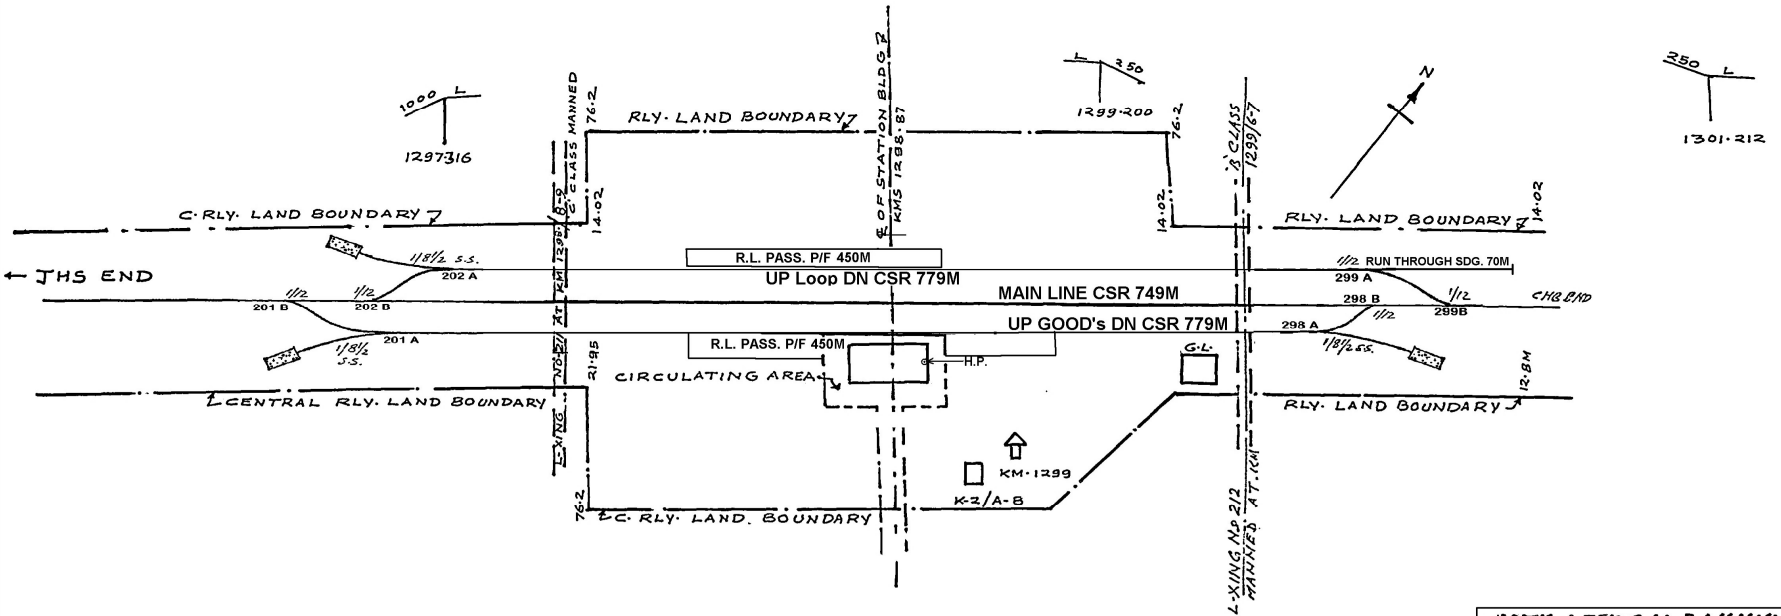

UPDATED UP TO 31-03-2021

7.1.93

DIVISIONAL ENGINEER (EAST)
JHANSI

4/1/93

TRACED BY V.P.GUPTA
COMPARED BY R.H.SIDDIQUI

NORTH CENTRAL RAILWAY
JHANSI DIVISION
JHANSI–KANPUR SECTION
DIAGRAM OF
MALASA STATION · YARD

R.L.
M.S.L.
NOT TO SCALE

DRM(W) JHS DRG. NO.7788

SIZE	RESTORATION BY BB SCIMA
A2	Period-Aug-2004 Label No. JD01079