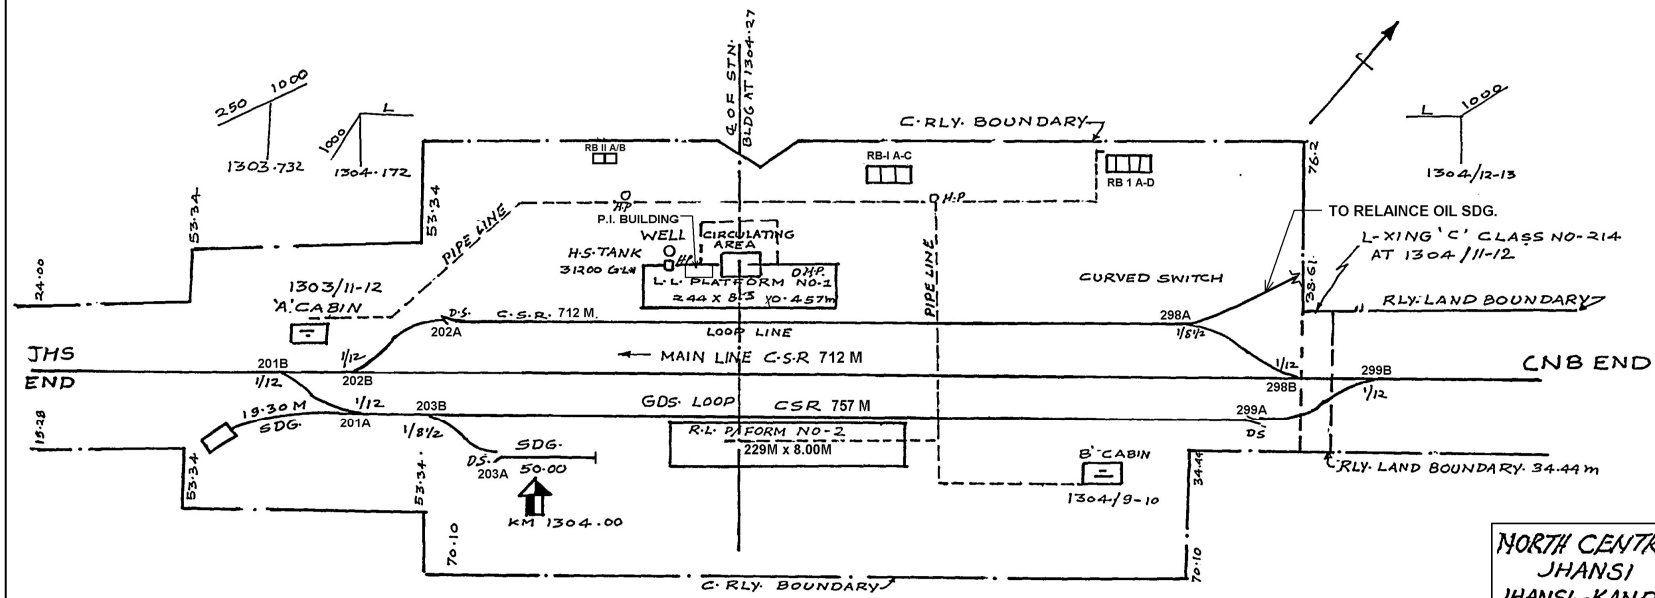

7-1-93

DIVISIONAL ENGINEER(EAST)
JHANSI

1/6/93

TRACED BY	V.P. GUPTA
COMPARED BY	R.H. SIDDIQUI

UPDATED UP TO 31-03-2021

NORTH CENTRAL RAILWAY
JHANSI DIVISION
JHANSI–KANPUR SECTION
DIAGRAM OF
LALPUR STN YARD

R·L·
M·S·L. 129·73

NOT TO SCALE

DRM(W) JHS. DRG. NO. 7789

SIZE	RESTORATION BY BB SCIMA	
A2	Period-Aug-2004	Label No. JD01080