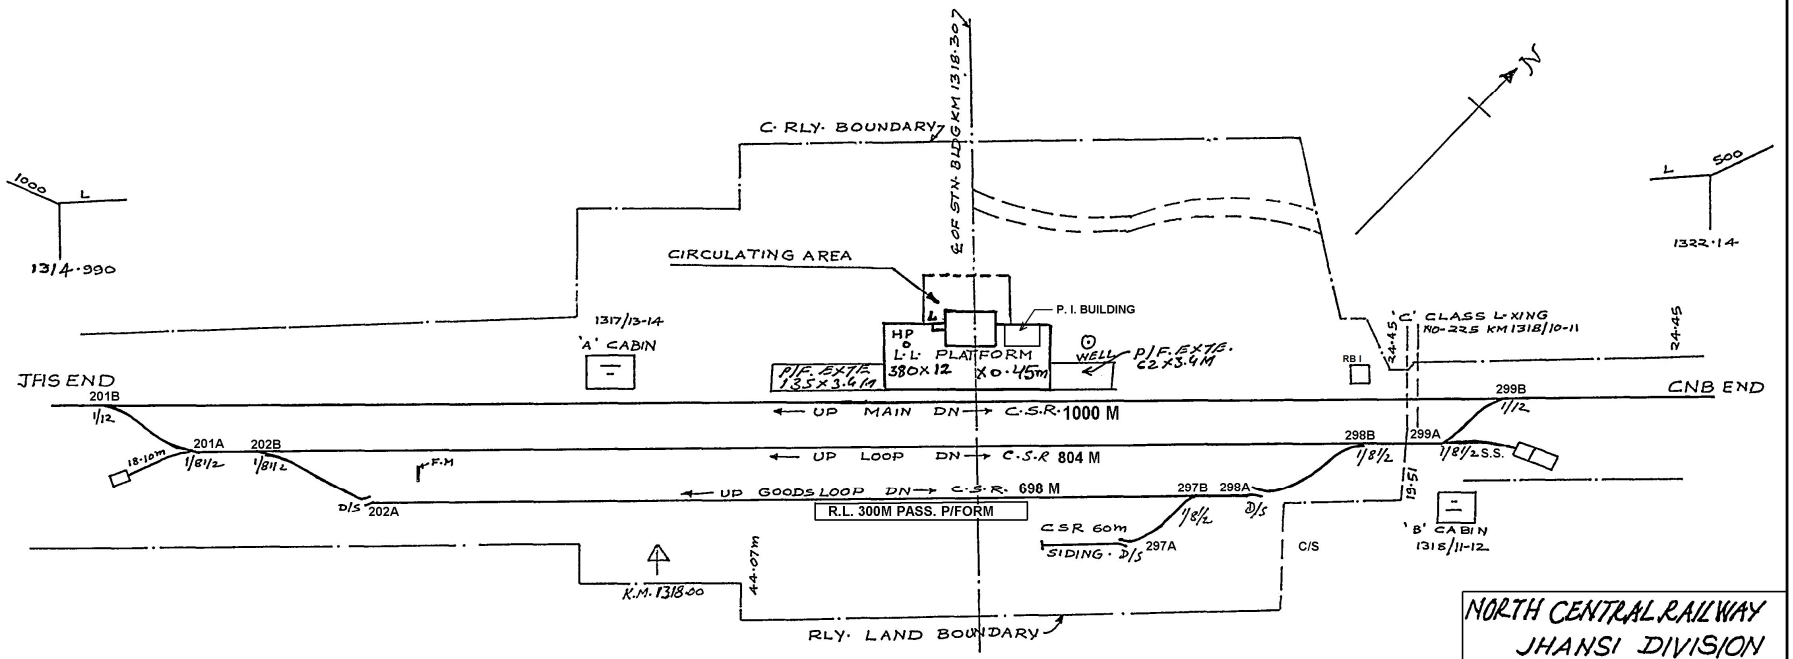

NORTH CENTRAL RAILWAY
JHANSI DIVISION
JHANSI - KANPUR SECTION
DIAGRAM OF
PAMAN STN. YARD

R.L.
M.S.L.
NOT TO SCALE

DRM(W) JHS. DRG. NO. 7791

7.1.93
DIVISIONAL ENGINEER (E) JHS

TRACED BY	V.P. GUPTA
COMPARED BY	R.H SIDDIQUI

UPDATED UP TO 31-03-2021

SIZE	RESTORATION BY BB SCIMA	
A2	Period-AUG.2004	Lablel No. JD01082