


R-230 R-871
Km 1053.010

BIRARI

KM : 1053.698

R-871 F-1200
Km 1054.460

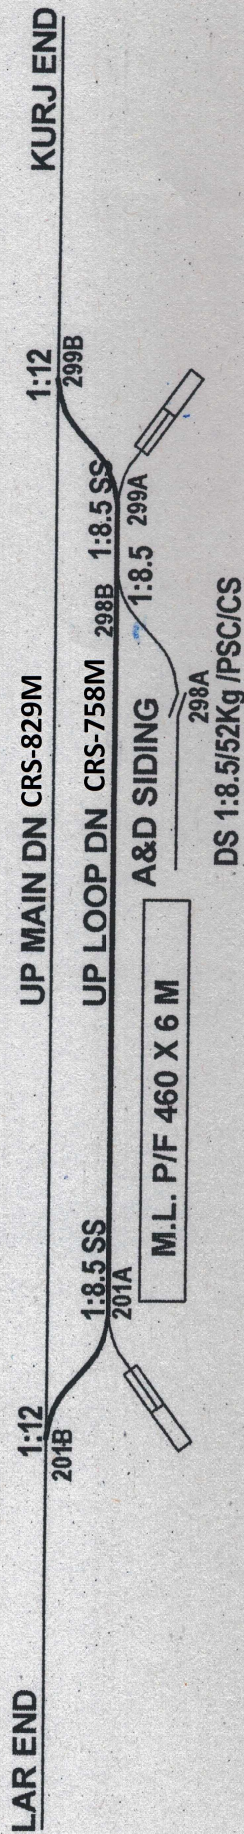

NORTH CENTRAL RAILWAY

JHANSI DIVISION

LALITPUR - KHAJURAHO SECTION

MINI YARD DIAGRAM OF
BIRARI STATION YARD

DRG. NO. DRM/W/JHS-

Sr. DEN/Co./JHS

Sr. DEN/EAST/JHS

UPDATED UPTO 31.03.2021

NOT TO SCALE