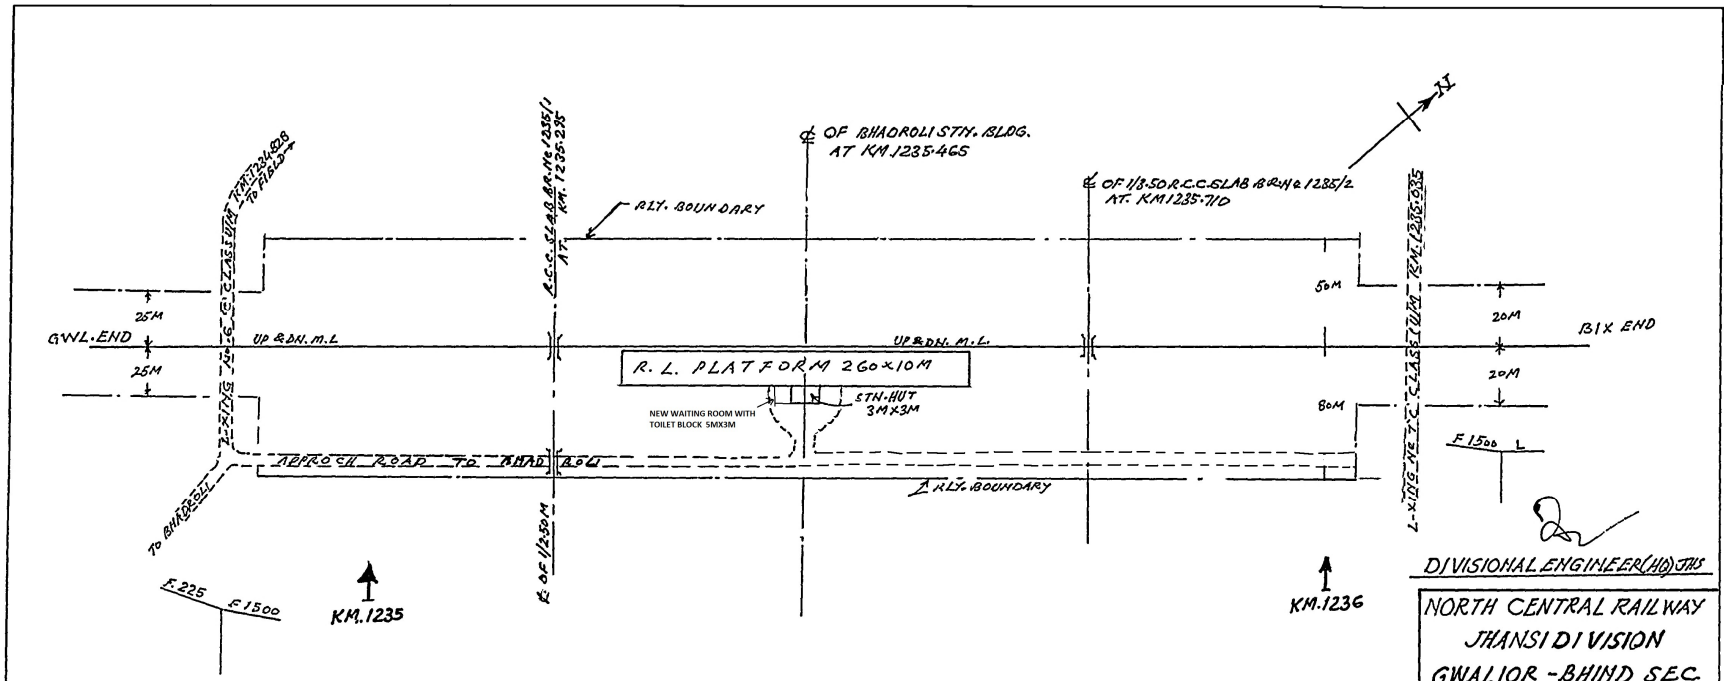

NORTH CENTRAL RAILWAY
JHANSI DIVISION
GWALIOR - BHIND SEC.
DIAGRAM OF BHADROLI STN. YARD

DRAWN BY.	R. H. SIDDIQUI	R.L / M.S.L	NOT TO SCALE
		DRM(W) JHS DRG. No 8318.	

UPDATED UPTO **31.3.2021**

SIZE	RESTORATION BY BB SCIMA	
A2	Period-Aug. 2004	Label No. JD01140