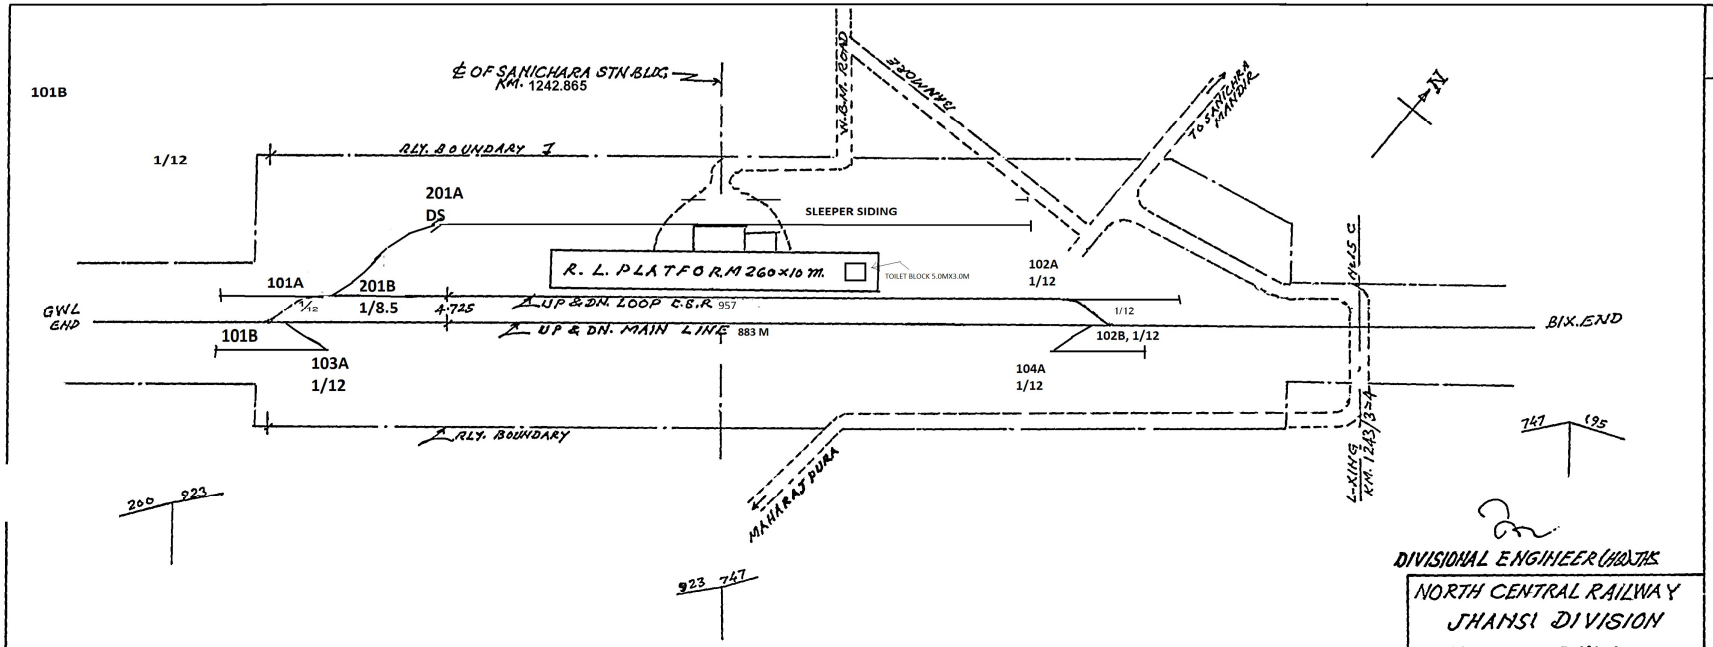

DIVISIONAL ENGINEER (HQ) JHS

NORTH CENTRAL RAILWAY
JHANSI DIVISION
GWALIOR - BHIN SEC
DIAGRAM OF SANI-
CHARA STN. YARD

DRAWN BY	R. H. SIDDIQUI	R.L M.S.L	NOT TO SCALE
		DRM(W) JHS DRG. No 8319	

UPDATED UPTO 31.3.2021

SIZE	RESTORATION BY BB SCIMA
A2	Period-Aug-2004 Label No. JD01141