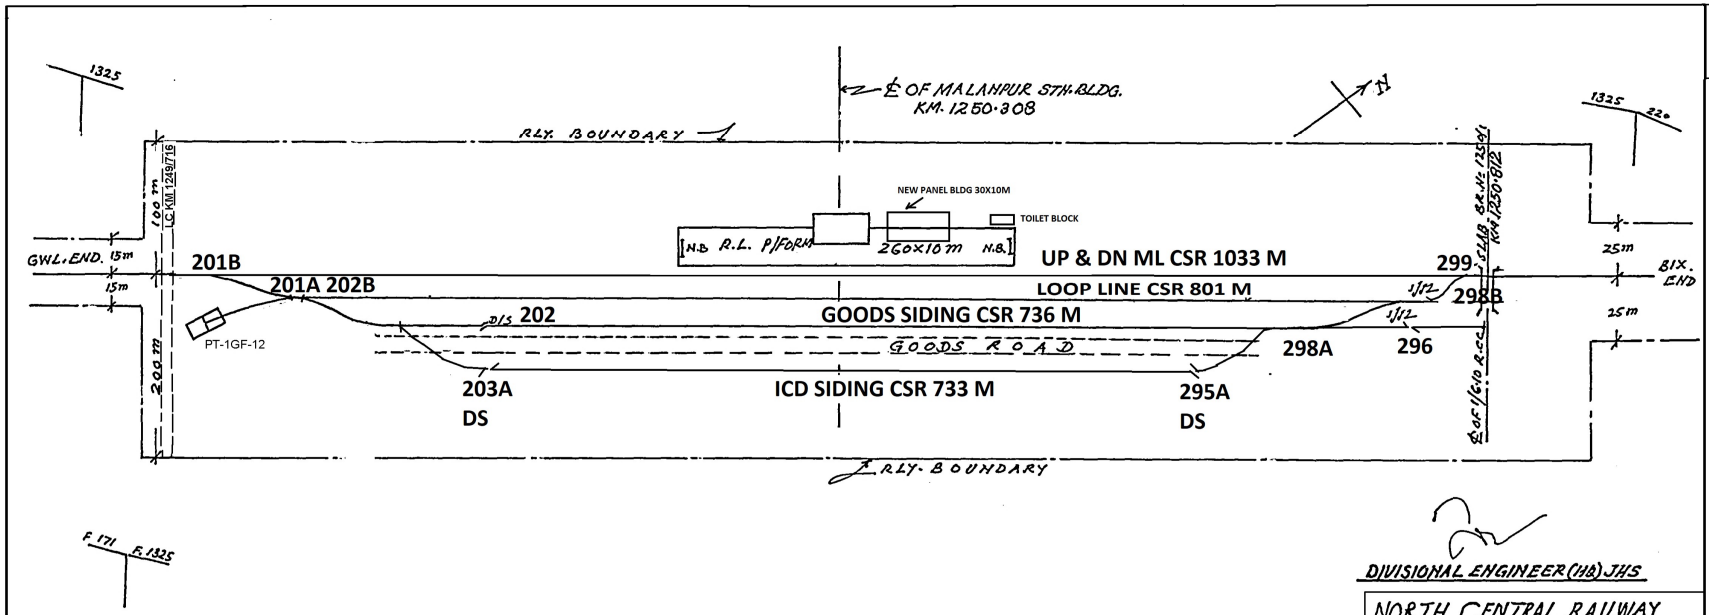

DIVISIONAL ENGINEER(HB) JHS

NORTH CENTRAL RAILWAY
JHANSI DIVISION
GWALIOR - BHIND SEC.
DIAGRAM OF MALANPUR STN. YARD

DRAWN BY	R.H.SIDDIQUI	R.L. M.S.L.	NOT TO SCALE
		DRM(W) JHS. DRG. No.	8321

UPDATED UPTO **31.3.2021**

SIZE	RESTORATION BY BB SCIMA	
A2	Period-Aug-2004	Label No. JD01143