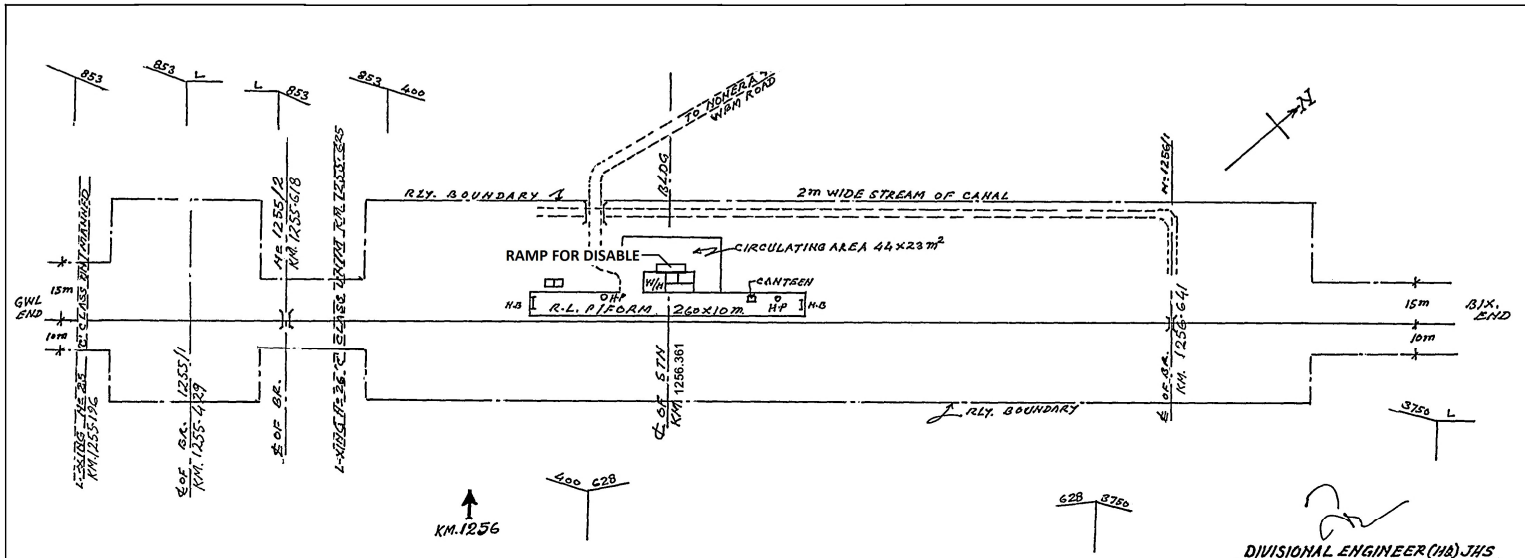


DIVISIONAL ENGINEER(HQ) JHS

NORTH CENTRAL RAILWAY
JHANSI DIVISION
GWALIOR - BHIND SEC.
DIAGRAM OF NONERA STN. YARD

| DRAWN BY | R.H.SIDDIQUI | R.L. M.S.L. | NOT TO SCALE |
|---|---|---|---|
| | | DRM(W) JHS. DRG. No. | 8321 |

UPDATED UPTO **31.3.2021**

| SIZE | RESTORATION BY BB SCIMA | |
|---|---|---|
| A2 | Period-Aug-2004 | Label No. JD01144 |