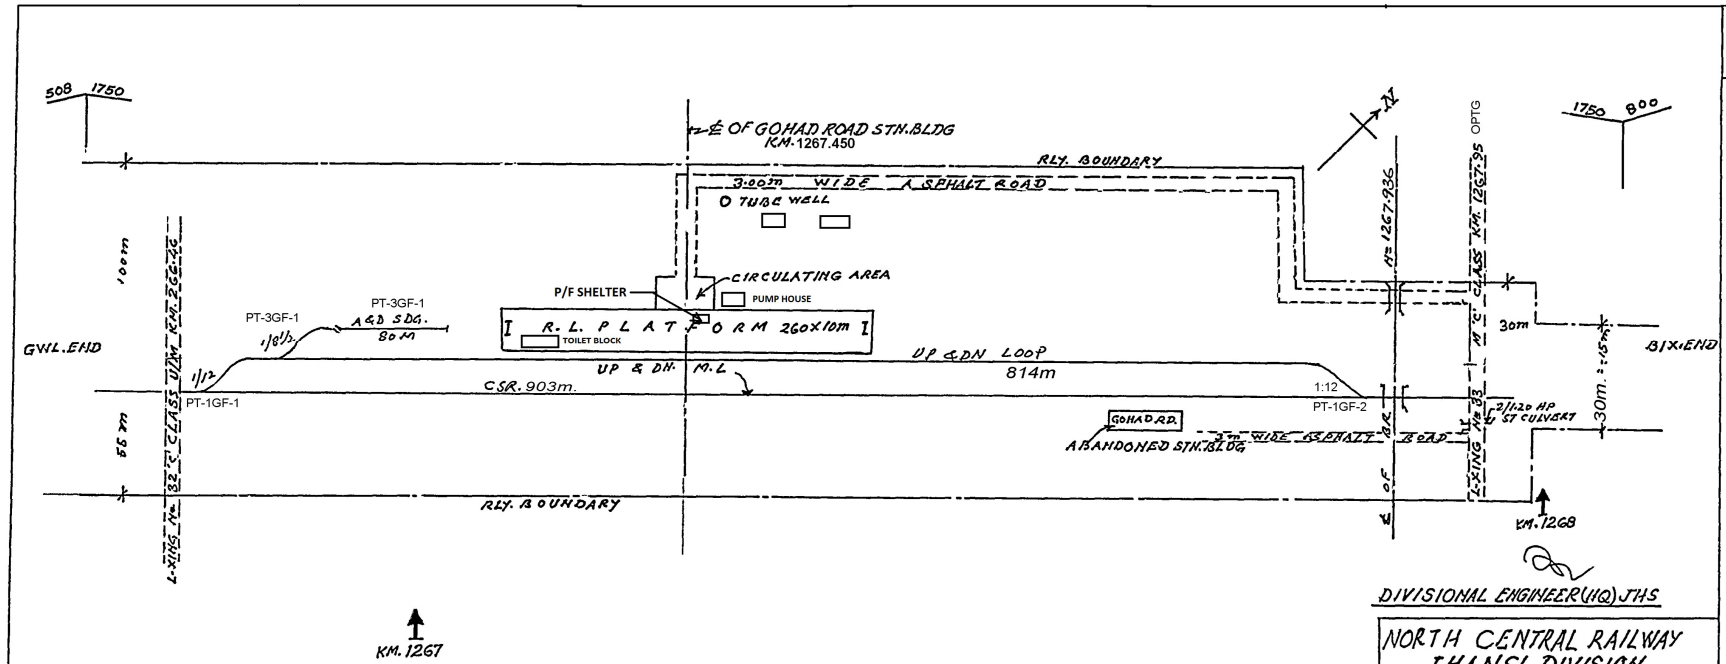

NORTH CENTRAL RAILWAY
JHANSI DIVISION
GWALIOR- BHIND- SEC.
DIAGRAM OF GOHAD ROAD
STN. YARD

DRAWN BY	R.H.SIDDIQUI.	R.L. M.S.L	NOT TO SCALE
		D.R.M(W) JHS. DRG.No. 8324	

UPDATED UPTO **31.3.2021**

SIZE	RESTORATION BY BB SCIMA
A2	Period-AUG04 Label No. JD01146