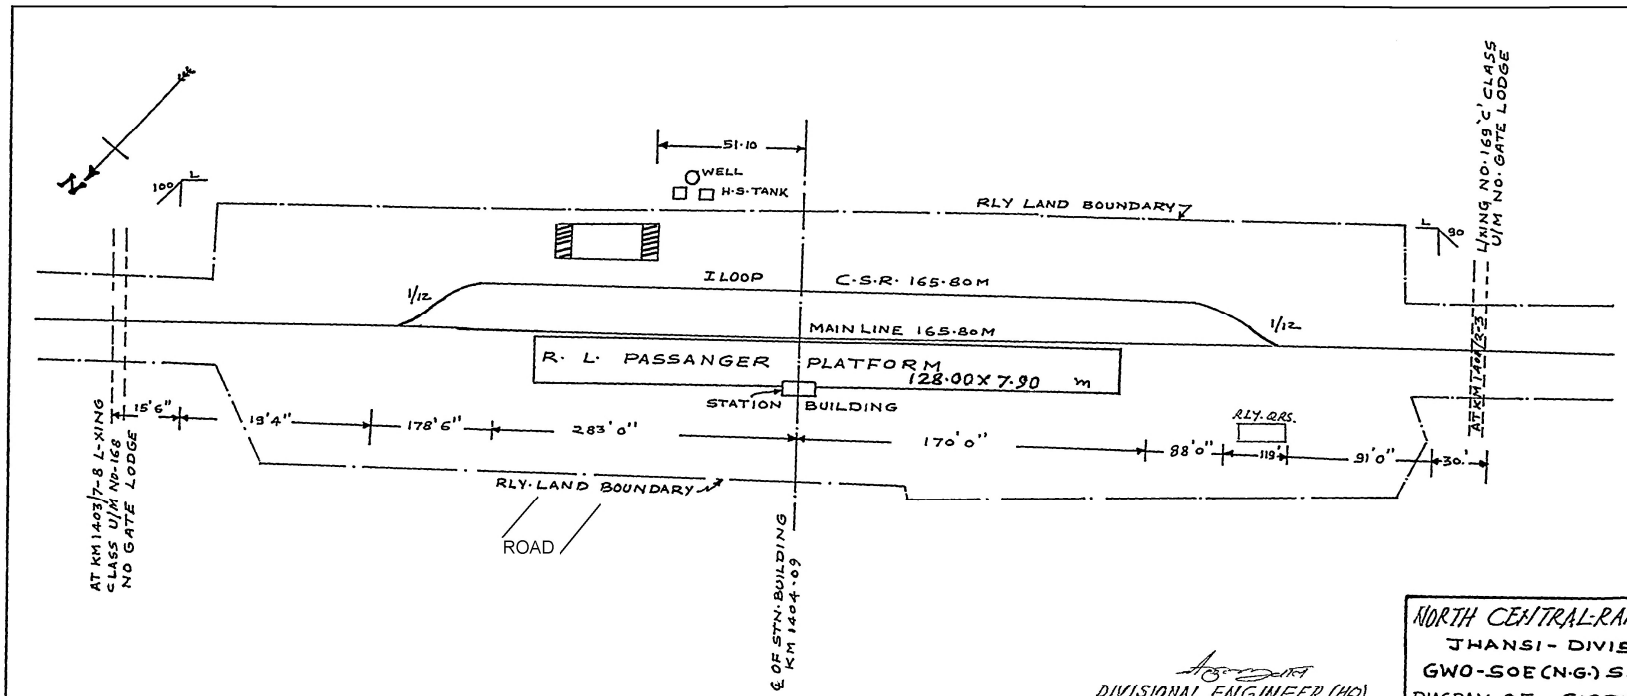

DIVISIONAL ENGINEER (HQ)
JHANSI

NORTH CENTRAL RAILWAY
JHANSI - DIVISION
GWO-SOE (N·G·) SECTION
DIAGRAM OF GIRDHAR PUR STATION YARD

TRACED BY	V. P. GUPTA	R.L. M·S L 227·08 M NOT TO SCALE
COMPARED BY	R·H. SIDDIQUI	DRM (W) JHS DRG NO:- 7754

UPDATED UPTO 31.03.2021

SIZE	RESTORATION BY BB SCIMA	
A2	Period-Aug. 2004	Label No. JD01175