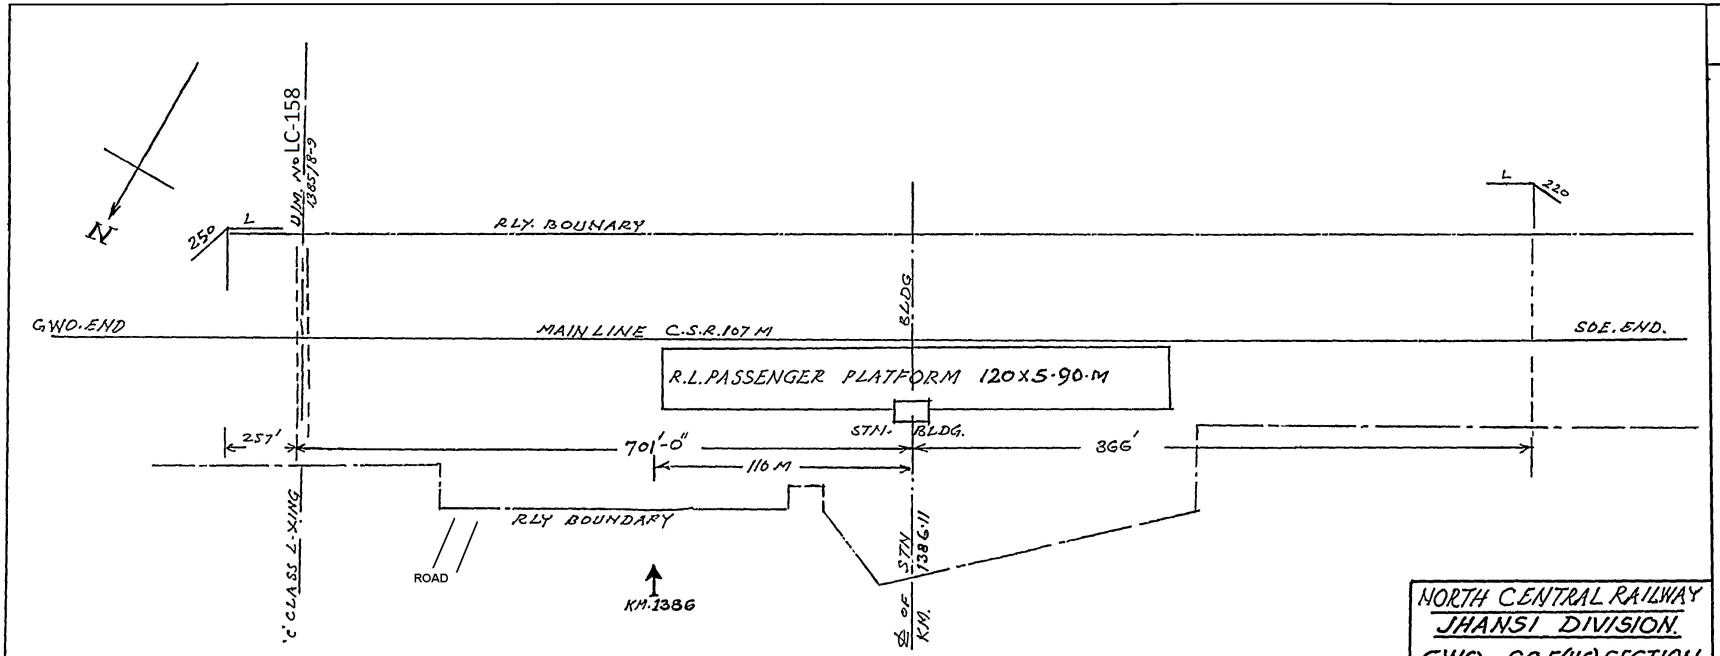

DIVISIONAL ENGINEER(HQ)
JHANSI
4/1/93

NORTH CENTRAL RAILWAY
JHANSI DIVISION.
GWO - SOE(NG) SECTION
SERONI ROAD
STATION YARD

TRACED BY	R.H SIDDIQUI	R.L MS L.227·99 NOT TO SCALE
COMP. BY	V.P. GUPTA	DRM(W) JHS DRG. No 7751

UPDATED UPTO 31.03.2021

SIZE	RESTORATION BY BB SCIMA	
A2	Period-Aug. 2004	Label No. JD01172