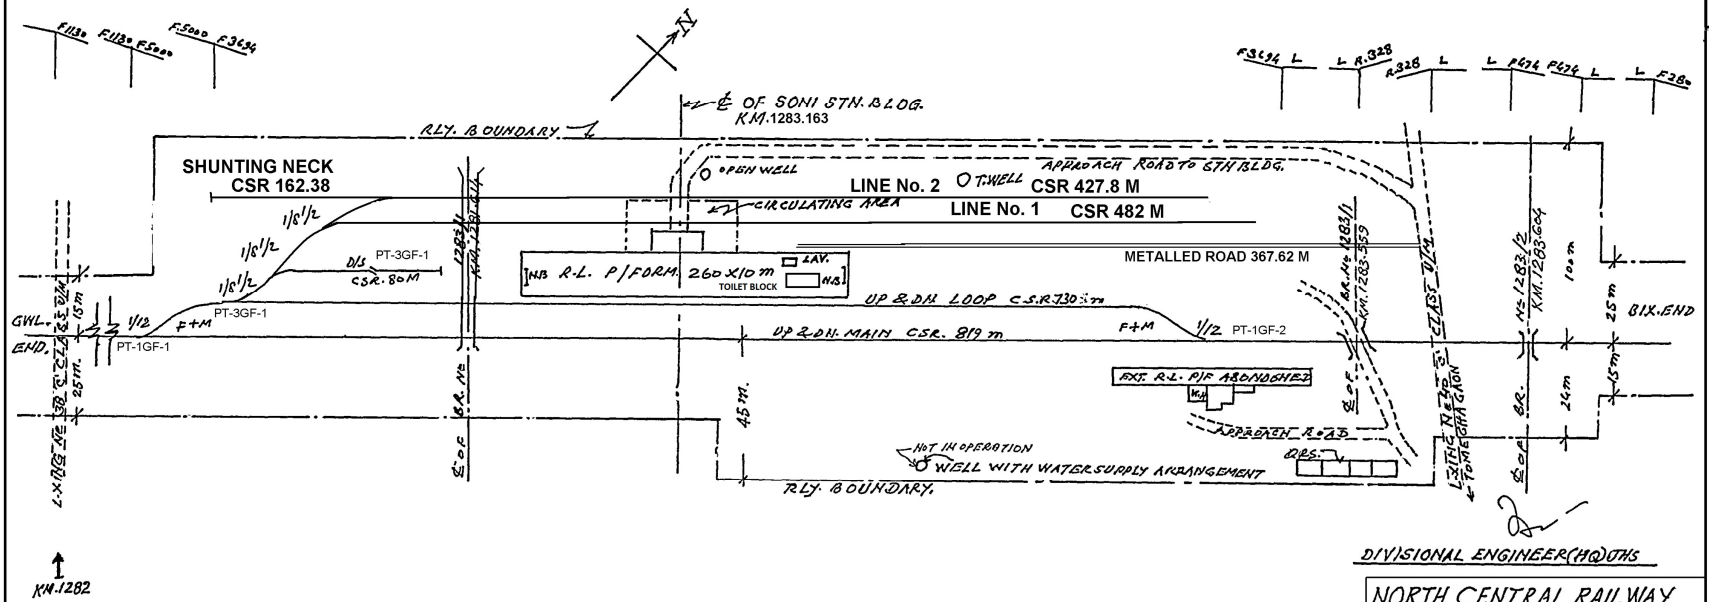

DIVISIONAL ENGINEER(HQ)JHS

NORTH CENTRAL RAILWAY
JHANSI DIVISION
GWALIOR-BHIND. SEC.
DIAGRAM OF SONI
STN. YARD

DRAWN BY	R.H. SIDDIQUI	R.L. MSL	NOT TO SCALE
		DRM(W) JHS. DRG.No. 8326	

UPDATED UPTO **31.3.2021**

SIZE	RESTORATION BY BB SCIMA	
A2	Period- Aug.2004	Lablel No. JD01148