


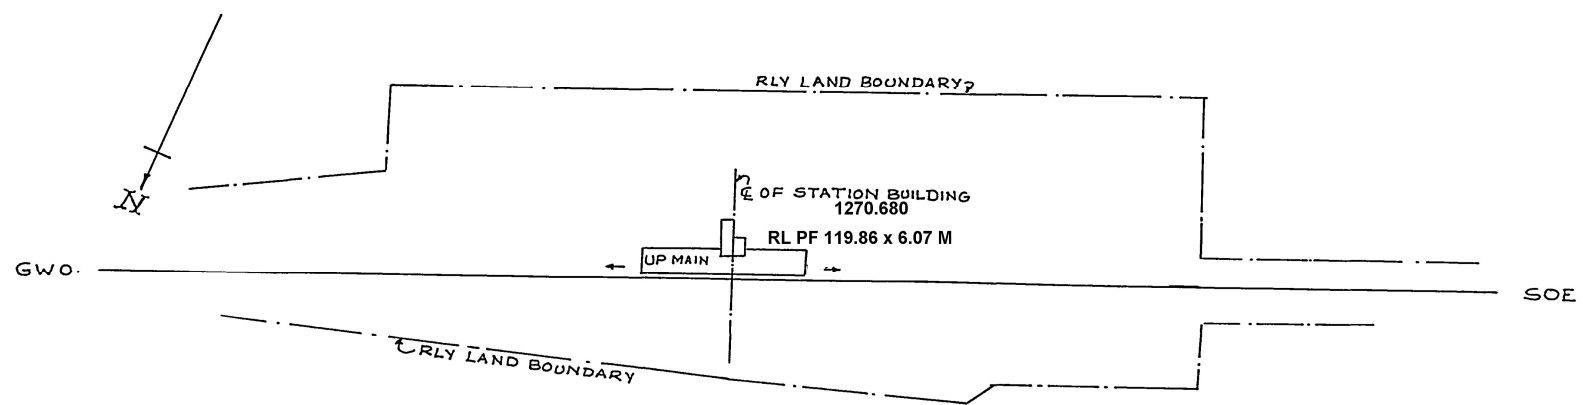

[Signature]
 DIVISIONAL ENGINEER (EAST)
 JHANSI.

[Signature]
 2/1/19

TRACED BY	V.P. GUPTA
COMPARED BY	R.H. SIDDIQUI.

NORTH CENTRAL RAILWAY JHANSI - DIVISION	
GWO - SOE (N-G) SECTION DIAGRAM OF THARA STATION YARD	
R.L.	NOT TO SCALE
M.S.L.	
DSC(W) JHS DRG. NO 7738	

UPDATED UPTO 31.03.2021

SIZE	RESTORATION BY BB SCIMA
A2	Period-Aug. 2004 Label No. JD01159