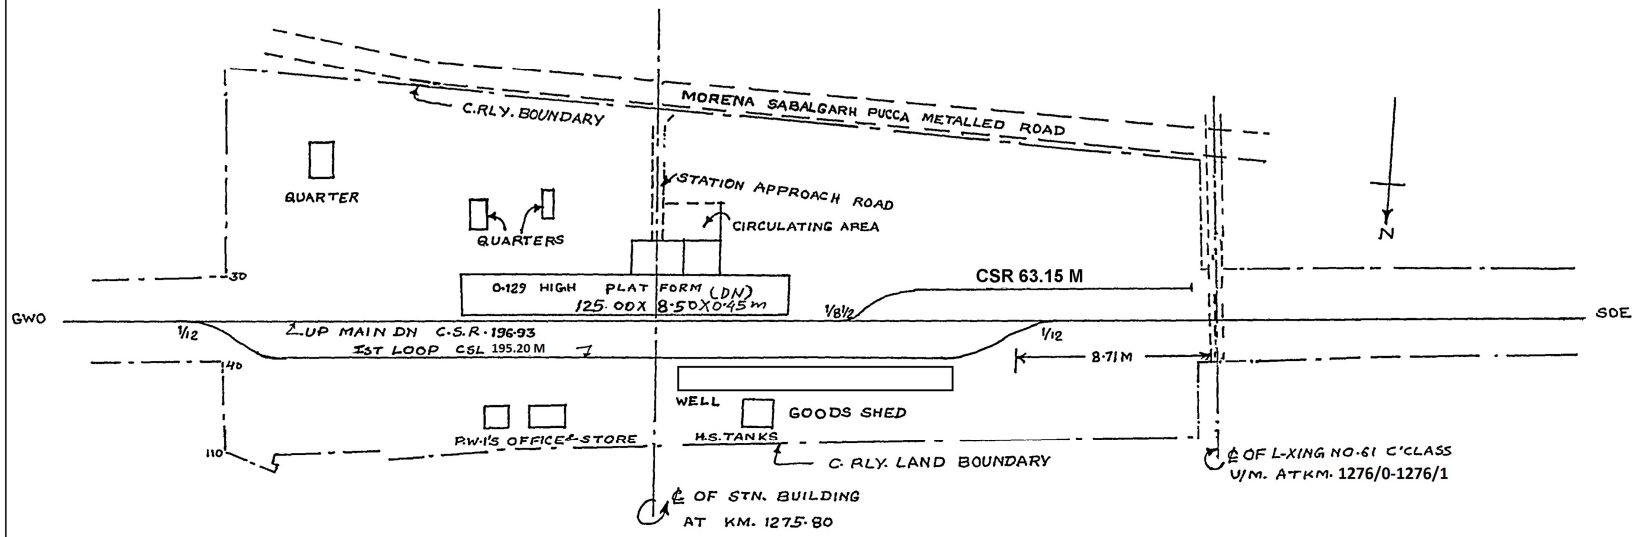

DIVISIONAL ENGINEER (HQ.)
4/1/93 JHANSI

NORTH CENTRAL RAILWAY
JHANSI — DIVISION
GWO-SOE (N.G.) SECTION
DIAGRAM OF
JORA-ALAPUR STN. YARD

R.L. NOT TO SCALE
M.S.L. 188.14M

TRACED BY	A.K.SWARNKAR
COMPARED BY	R.H. SIDDIQUI

DRM(W) JHS DRG.NO. 7737

UPDATED UPTO 31.03.2021

SIZE	RESTORATION BY BB SCIMA
A2	Period-Aug. 2004 Label No. JD01158