D068

ICHAULI STATION

'B' CLASS STD -II(R)

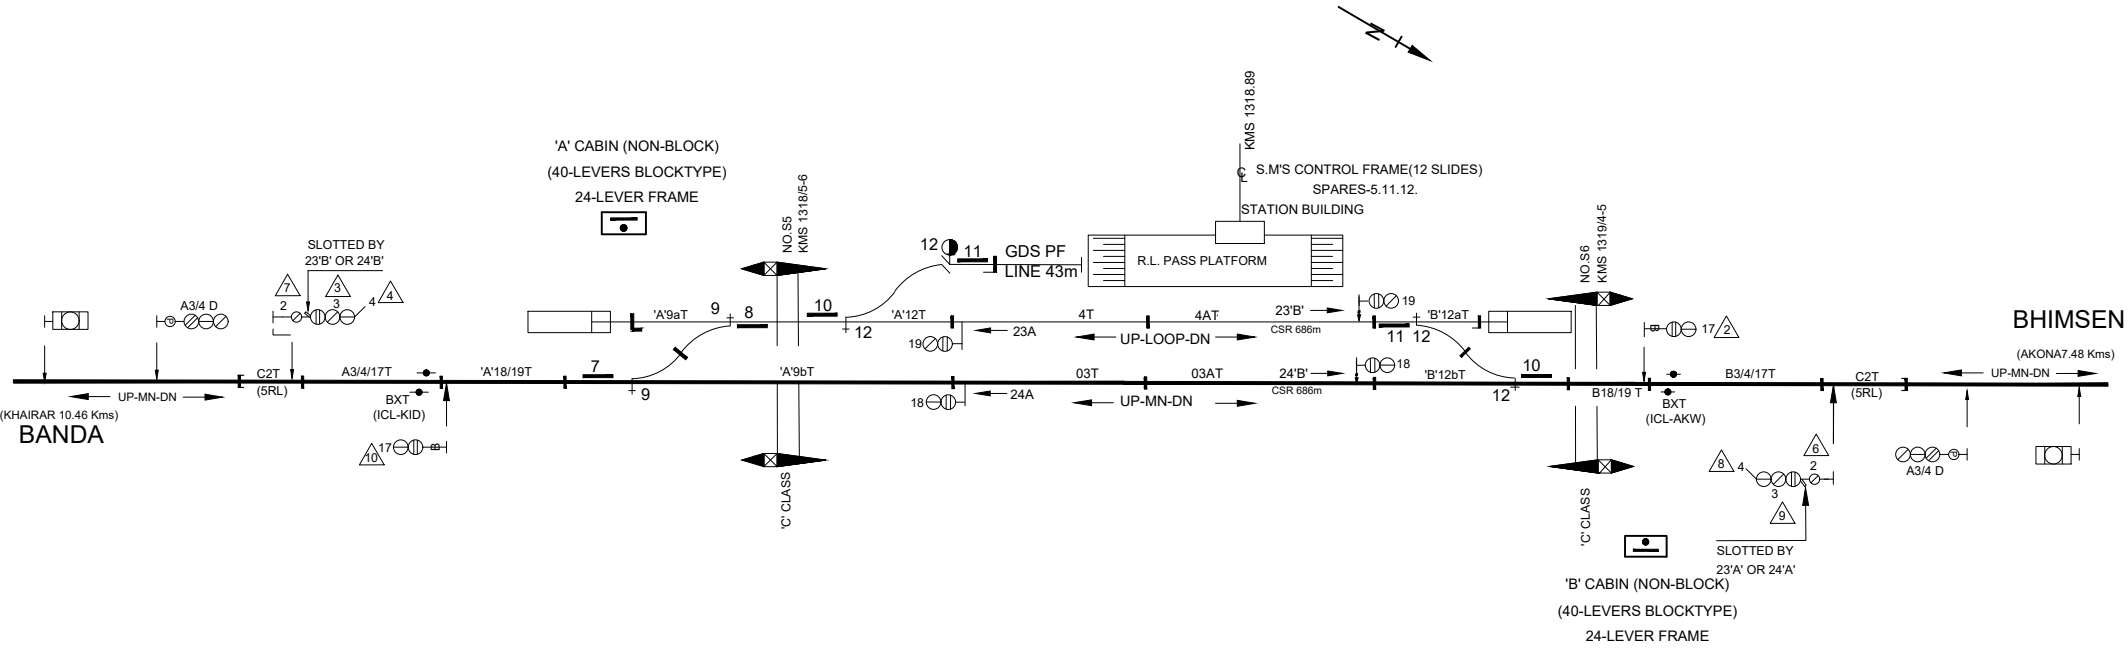

TO SUIT DRG. NO. SI-2360/ALT'F'