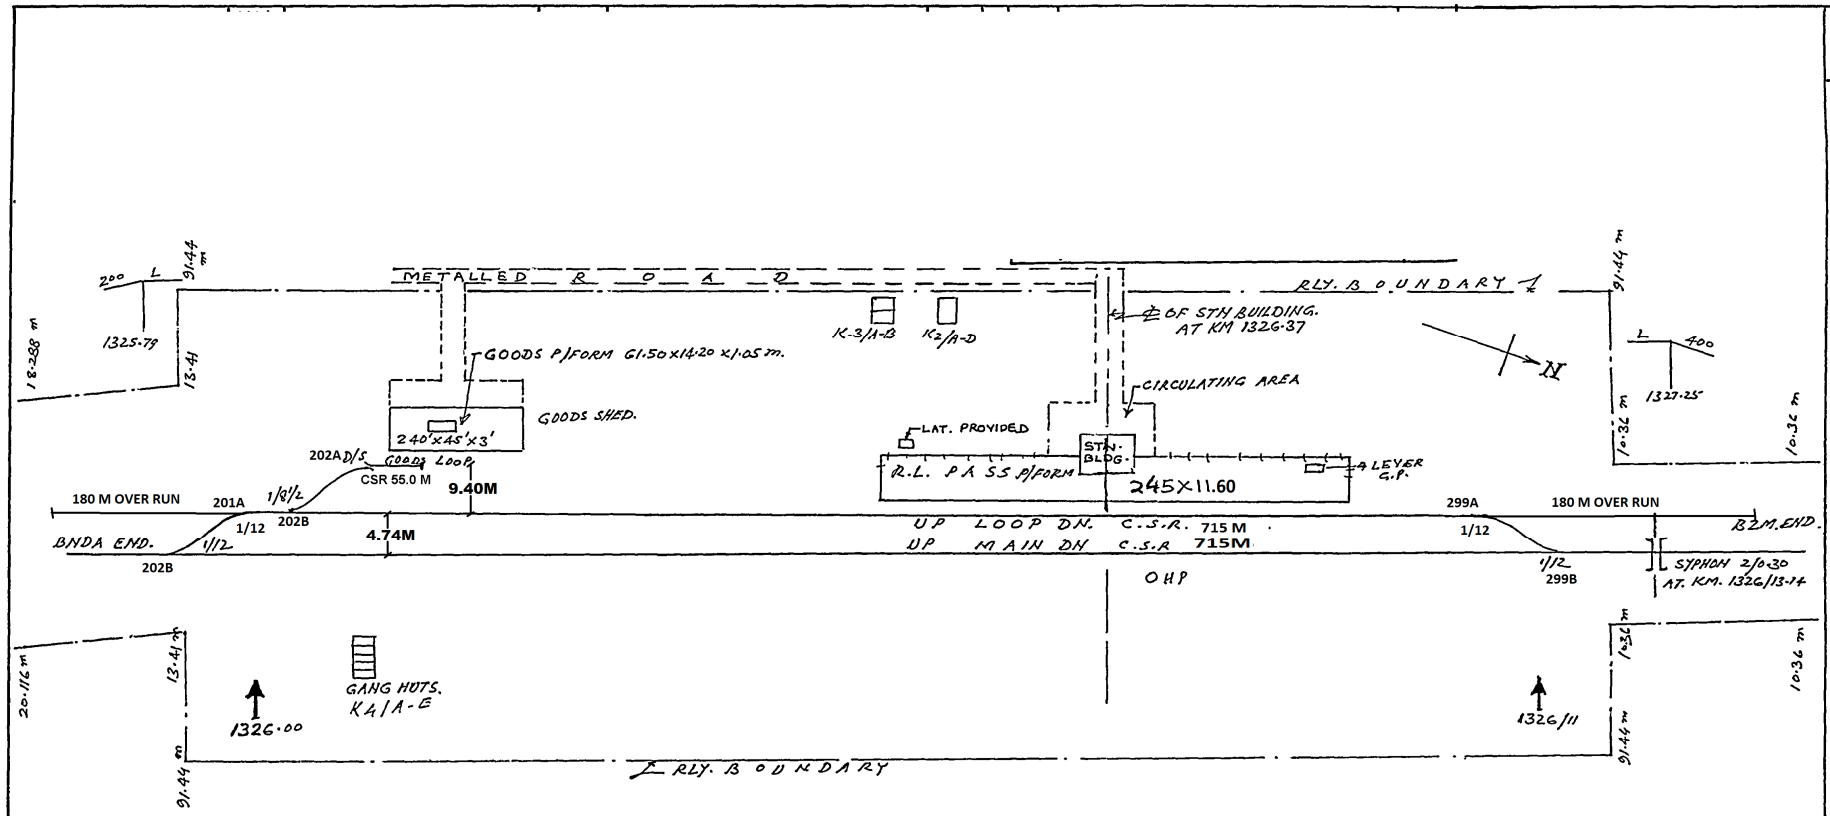

UPDATED UP TO 31.03.2021

NOTE: ALL T/OUTS ON PSC

NORTH CENTRAL RAILWAY
JHANSI – DIVISION
BANDA – KANPUR SECTION
DIAGRAM OF
AKONA STN. YARD

R.L.
M.S.L. 123.32 M.

NOT TO SCALE

DRM (W) JHS. DRG. NO. 7678

DIVISIONAL ENGINEER(E) JHS

TRACED BY	R.H. SIDDIQUI
COMPARED BY	V.P. GUPTA

SIZE	RESTORATION BY BB SCIMA
A2	Period-Aug. 2004 Label No. JD01087