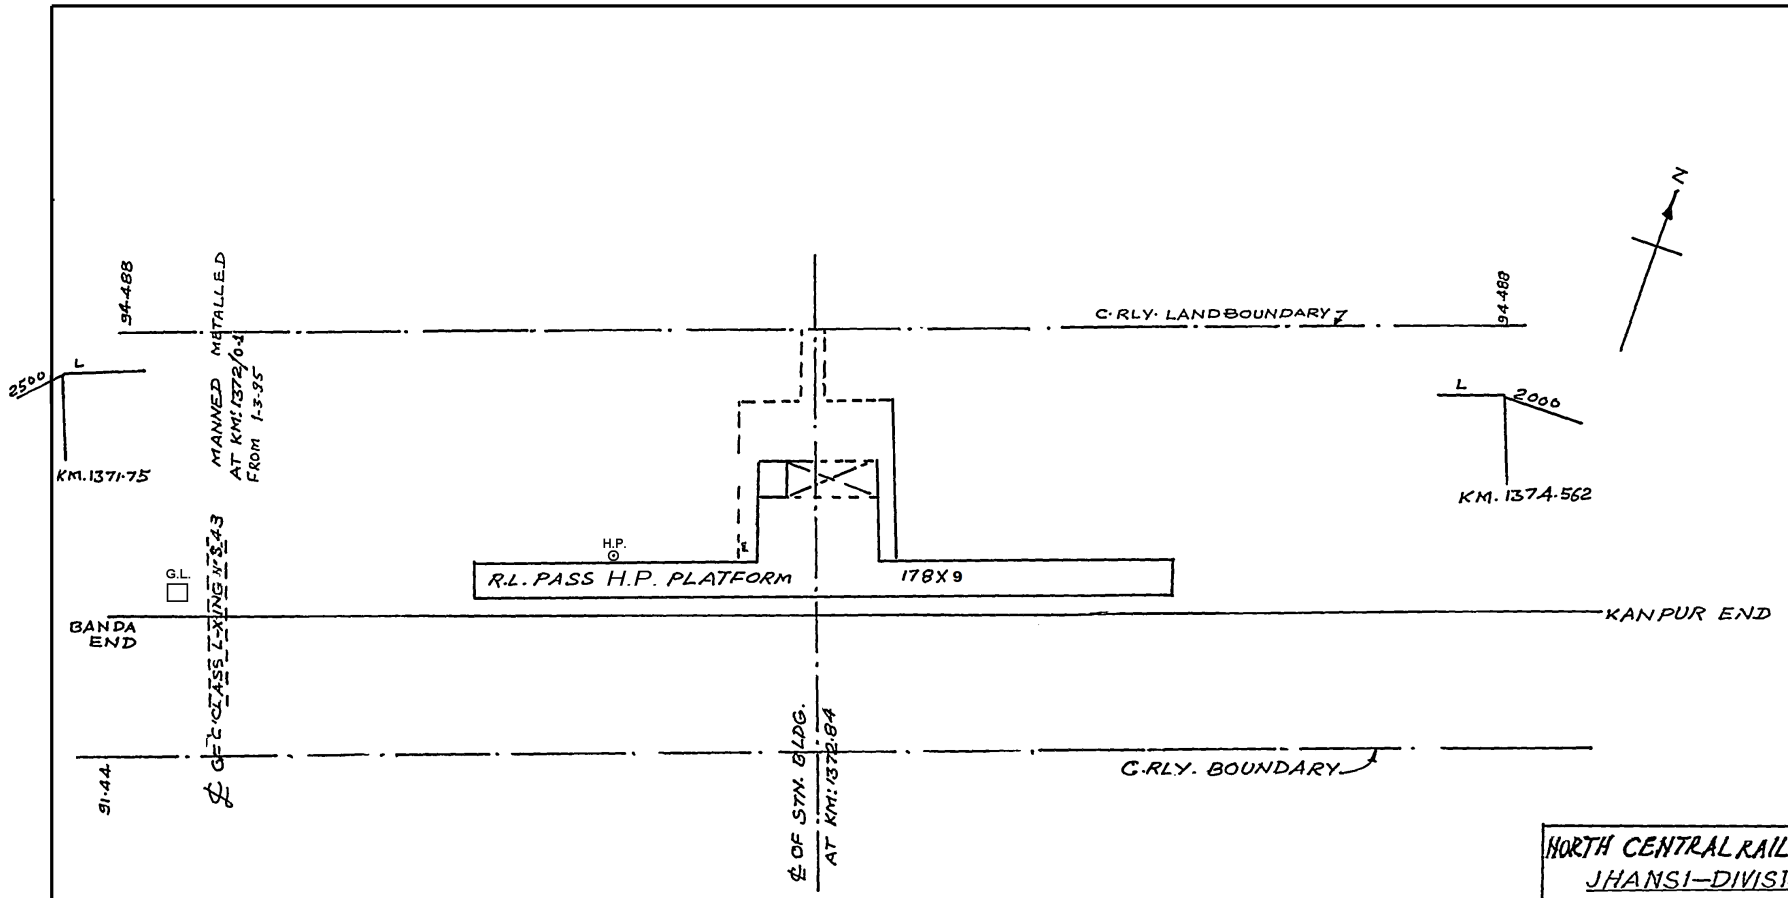

DIVISIONAL ENGINEER(E)
JHANSI.
1.93

TRACED BY	A.K. SWARNKAR
COMP. BY	V. P. GUPTA

NORTH CENTRAL RAILWAY
JHANSI—DIVISION
BANDA-KANPUR SECTION
DIAGRAM OF
DAPSAURA STATION YARD
R.L. NOT TO SCALE
M.S.L. 127.47M.
DRM(W) JHS. DRG. NO 7683

UPDATED UP TO 31.03.2021

SIZE	RESTORATION BY BB SCIMA
A2	Period-Aug-2004 Label No. JD01092