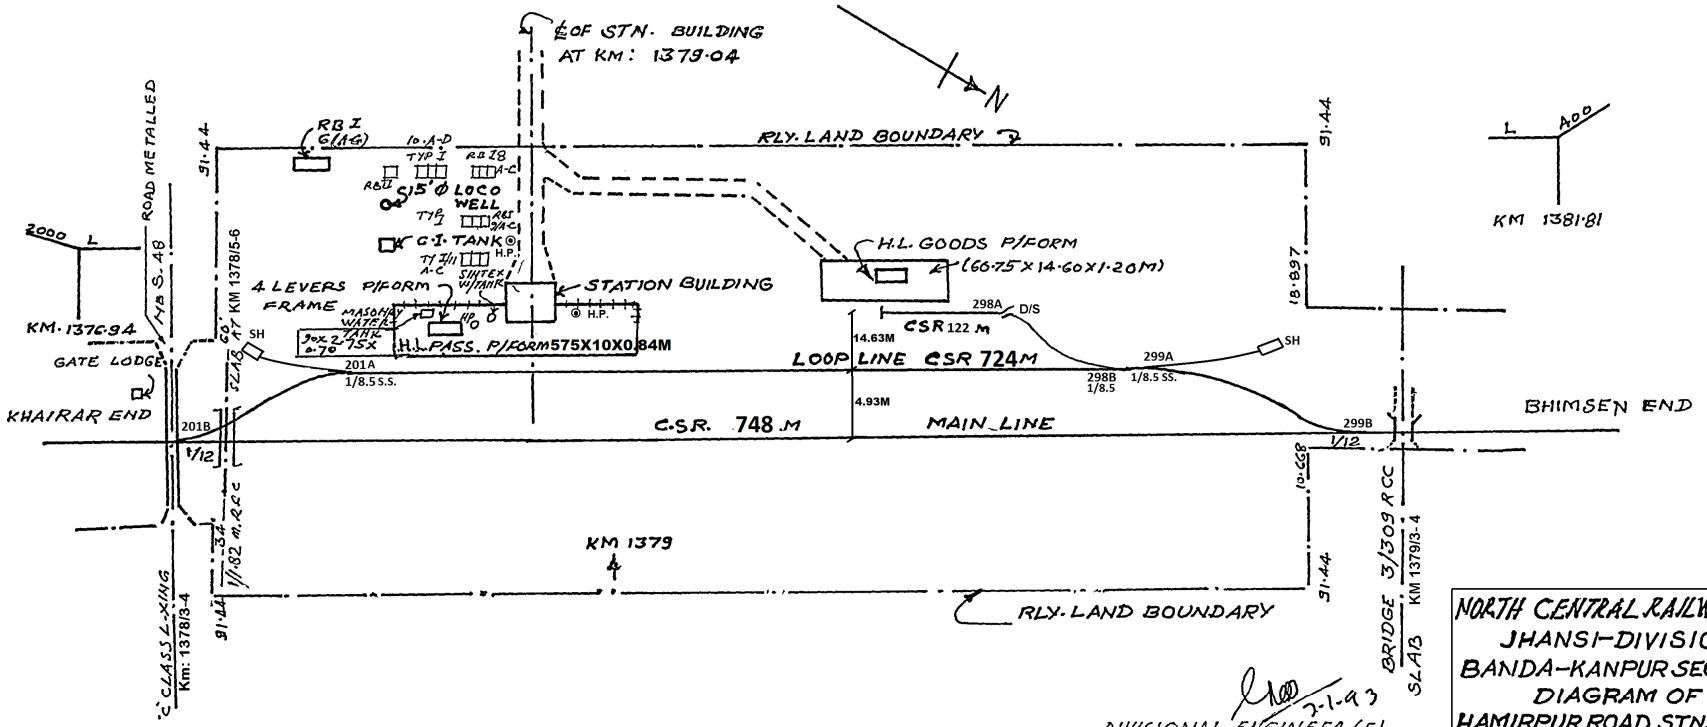

UPDATED UP TO 31.03.2021

DIVISIONAL ENGINEER (E)
JHANSI.
7-1-93

TRACED BY	A.K.SWARNKAR
COMP. BY	V.P.GUPTA

NORTH CENTRAL RAILWAY
JHANSI-DIVISION
BANDA-KANPUR SECTION
DIAGRAM OF
HAMIRPUR ROAD STN. YARD.

R.L. NOT TO SCALE
M.S.L.

DRM(W)JHS DRG. NO. 7684.

SIZE	RESTORATION BY BB SCIMA	
A2	Period-Aug.2004	Lablel No. JD01093