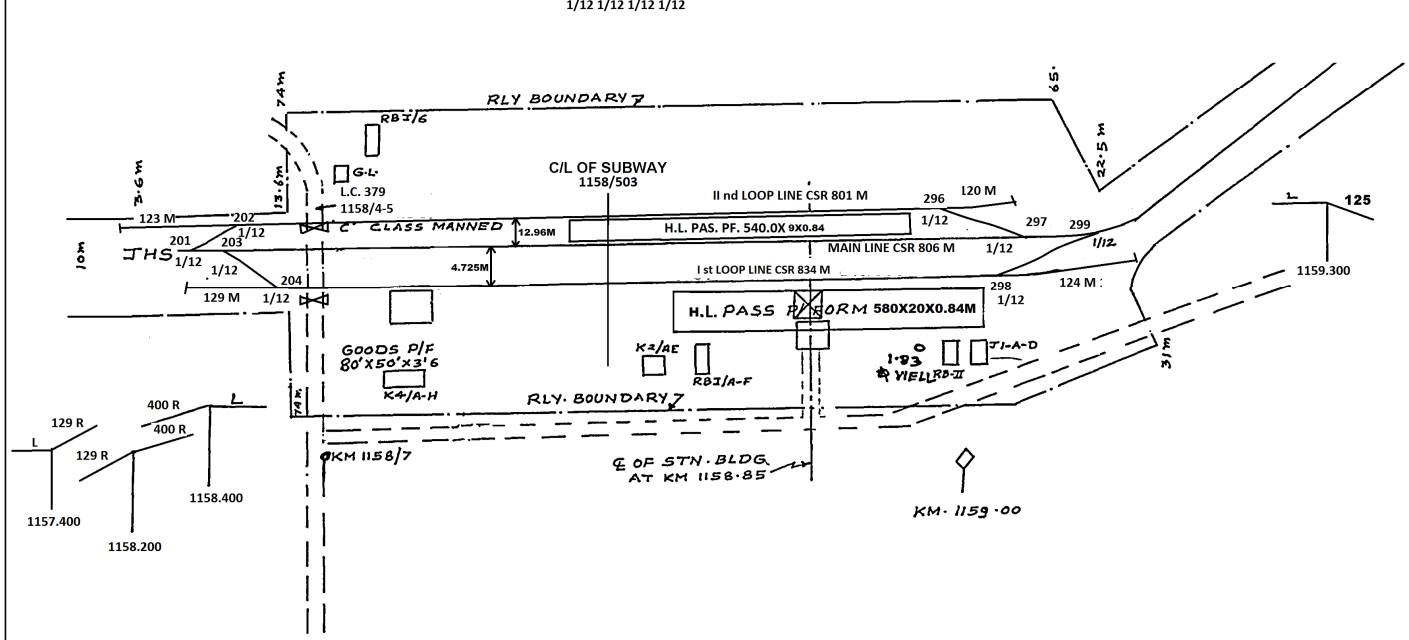

UPDATED UP TO 31.03.2021 **NOTE : ALL T/OUTS ON PSC**

7.1.97

DIVISIONAL ENGINEER(E)
JHANSI.

TRACED BY	V.P.GUPTA
COMPARED BY	R.H.SIDDIQUI

NORTH CENTRAL RAILWAY
JHANSI - DIVISION
JHANSI-MKP-SEC
DIAGRAM OF NEWARI
STN - YARD

R.L.
M.S.L.
NOT TO SCALE

DRM(W) JHS·DRG·NO-7693

SIZE	RESTORATION BY BB SCIMA	
A2	Period-Aug-2004	Label No. JD01101