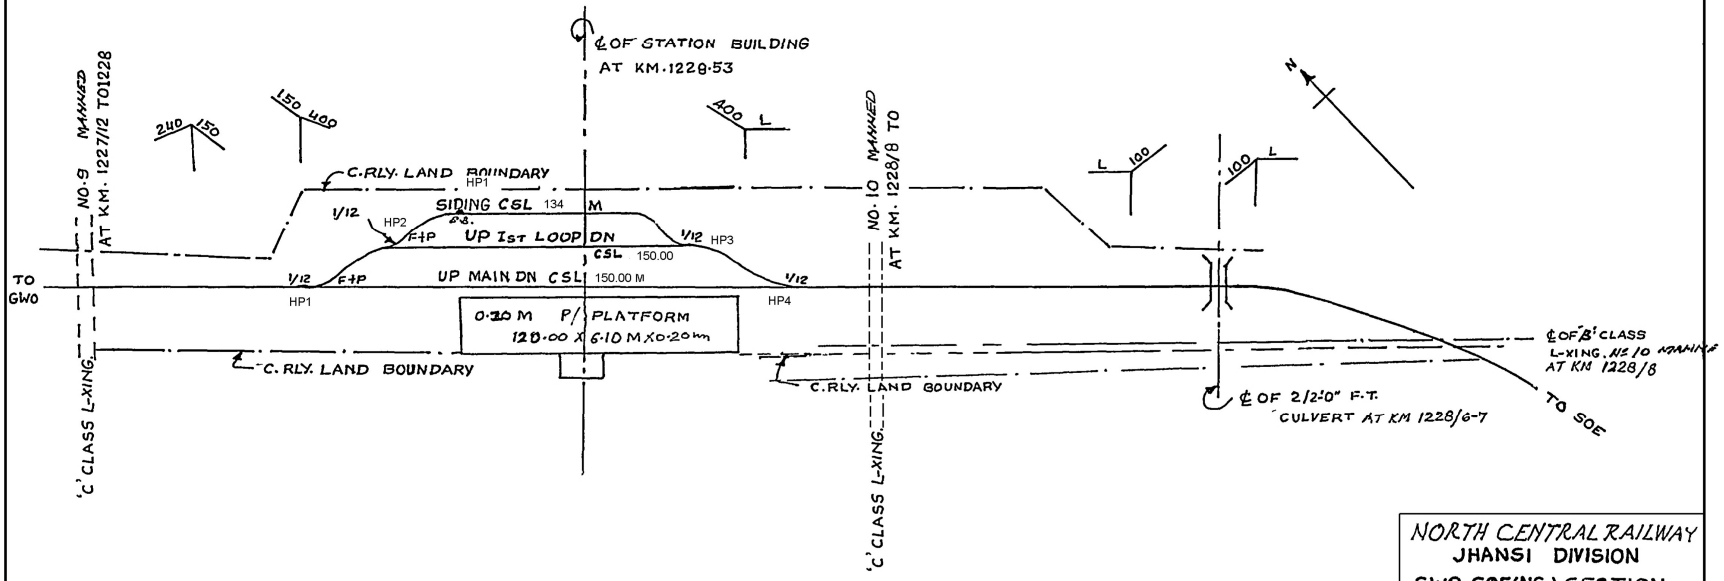

DIVISIONAL ENGINEER
JHANSI (HQ.)

TRACED BY	A.K. SWARNKAR
COMPARED BY	R.H SIDDIQUI

NORTH CENTRAL RAILWAY
JHANSI DIVISION
GWO-SOE(NG.) SECTION
DIAGRAM OF
GHOSIPURA (JN.) STN. YARD

R.L. M.S.L. 227.03 m NOT TO SCALE

DRM(W) JHS DRG. NO. 7731

UPDATED UPTO 31.03.2021

SIZE	RESTORATION BY BB SCIMA	
A2	Period- Aug. 2004	Lablel No. JD01152