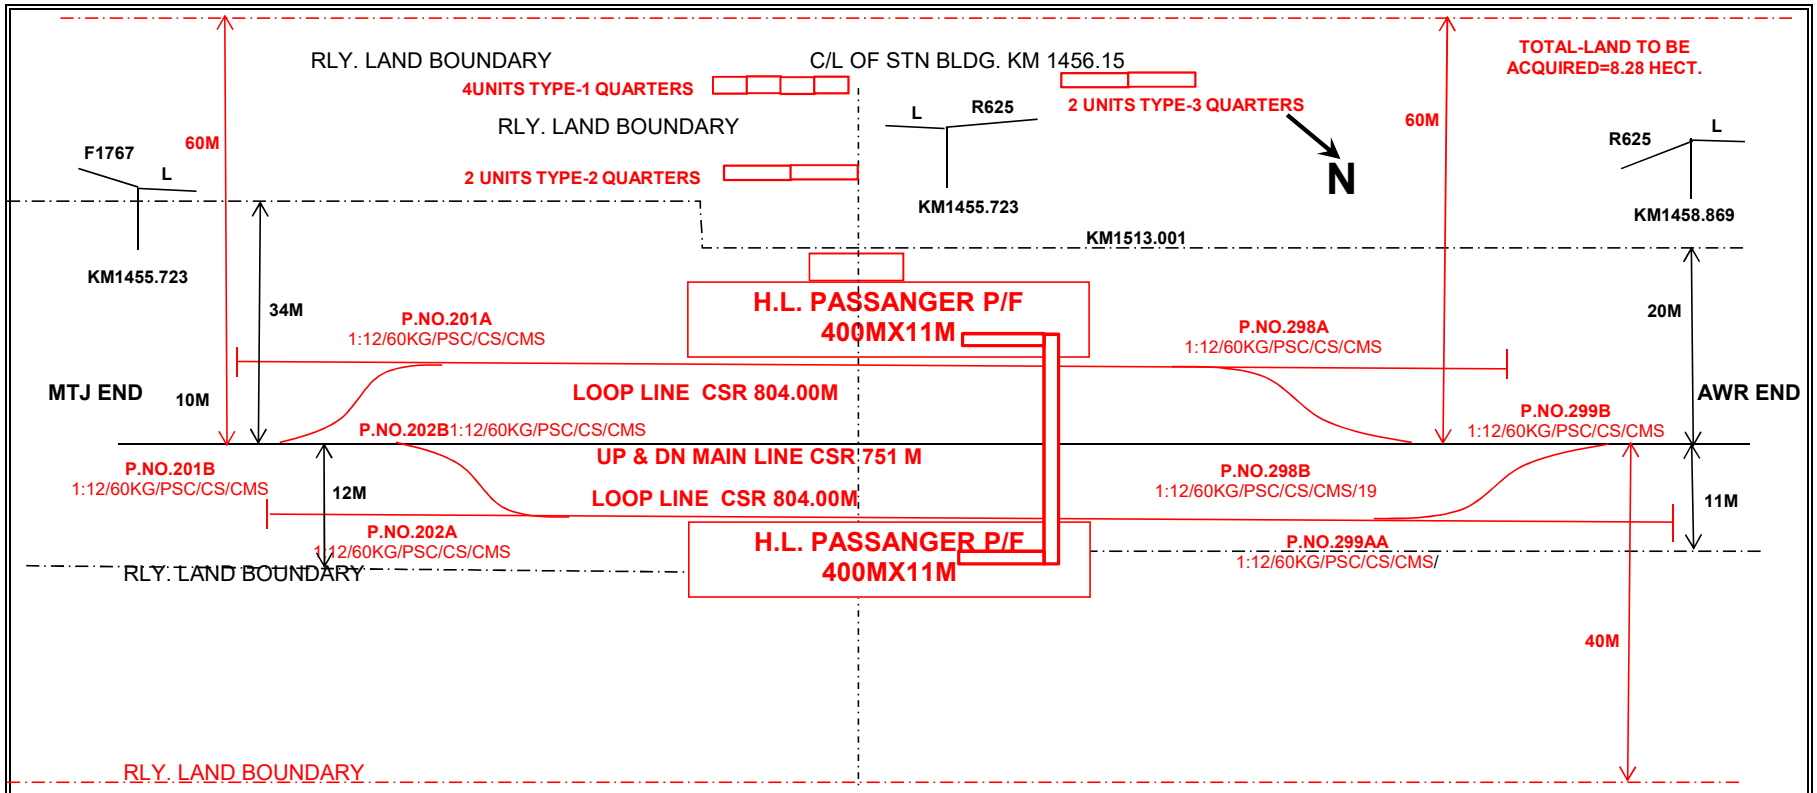

LEGEND

EXISTING WORK

PROPOSED WORK

UPDATED UPTO 31.03.2021

NORTH CENTRAL RAILWAY
AGRA DIVISION
MTJ-AWR SECTION
BARSANA STATION YARD
NOT TO SCALE