23

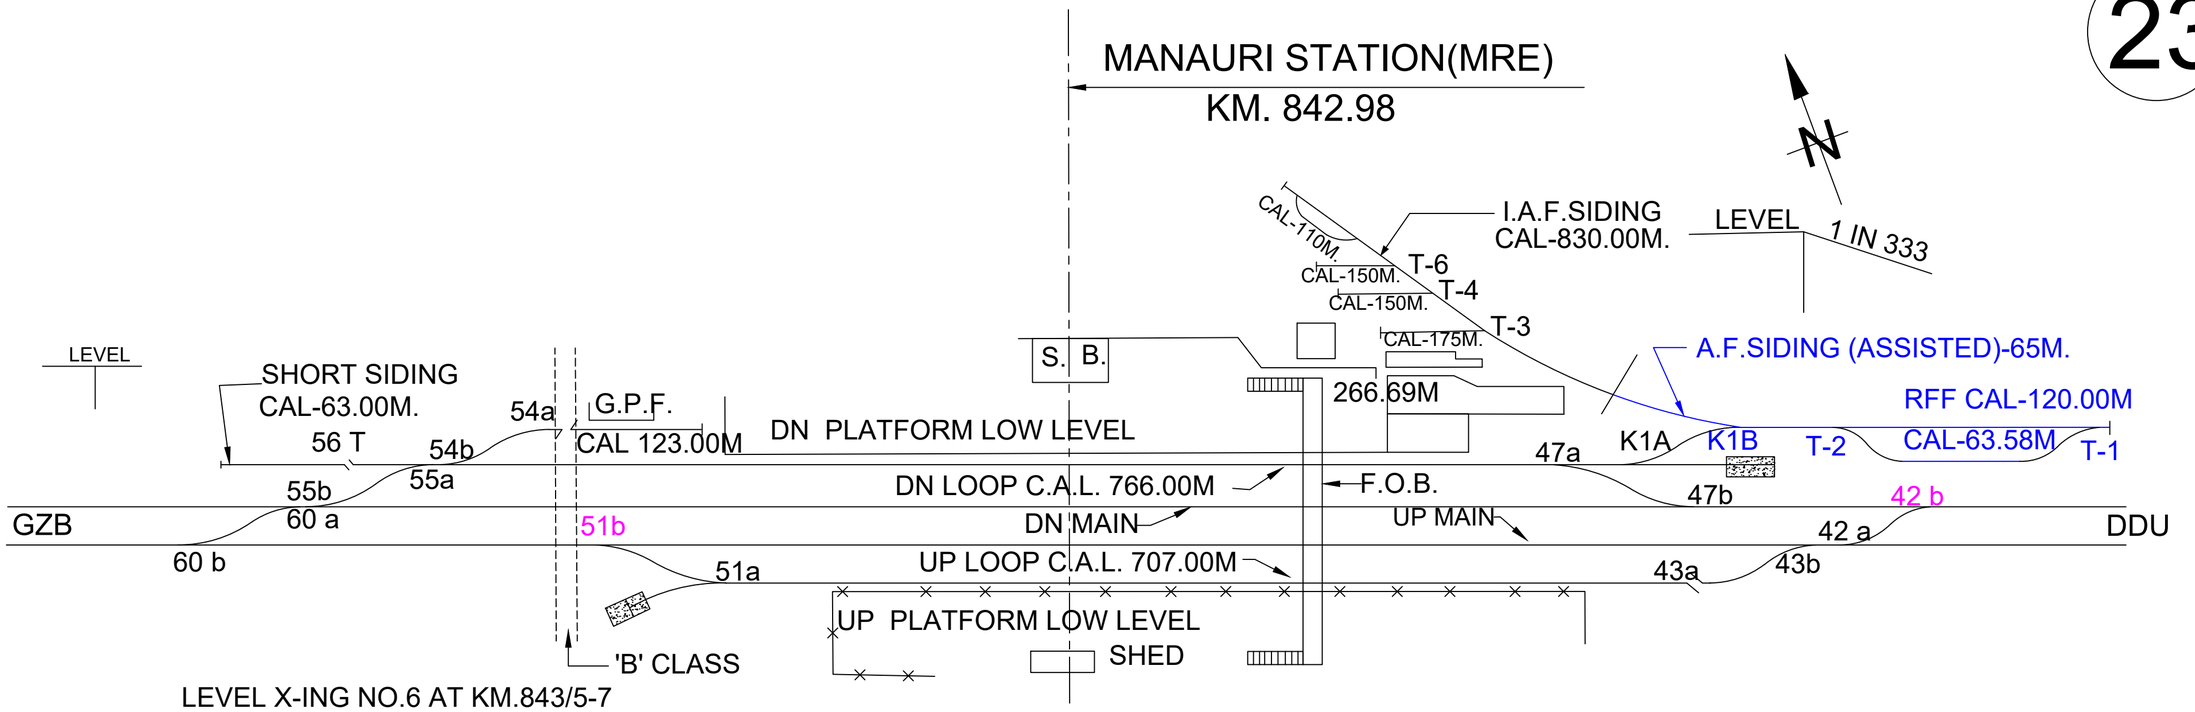

LEVEL X-ING NO.6 AT KM.843/5-7

ROB SANCTIONED VIDE PB ITEM NO.130(2013-14)

NORTH CENTRAL RAILWAY
PRAYAGRAJ DIVISION
PRYJ - CNB SECTION
MANAURI (MRE) STATION KM.842.98
NOT TO SCALE