AUTOMATIC SIGNALLING BETWEEN RUNDHI–PALWAL SECTION

AUTOMATIC SIGNALLING BETWEEN RUNDHI–PALWAL SECTION

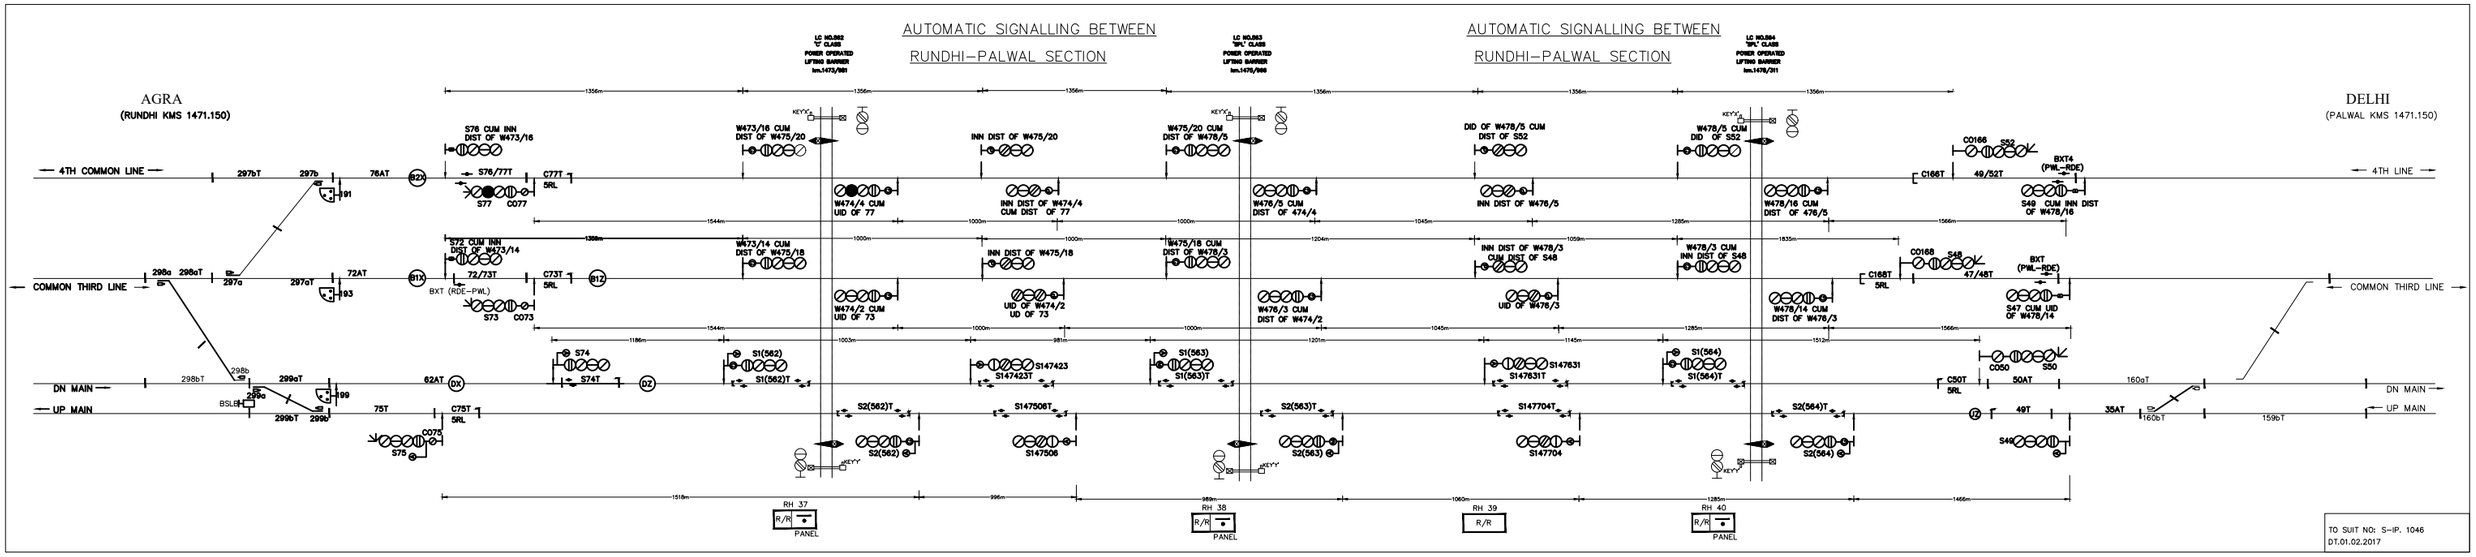

TO SUIT NO: S–IP. 1046
DT.01.02.2017