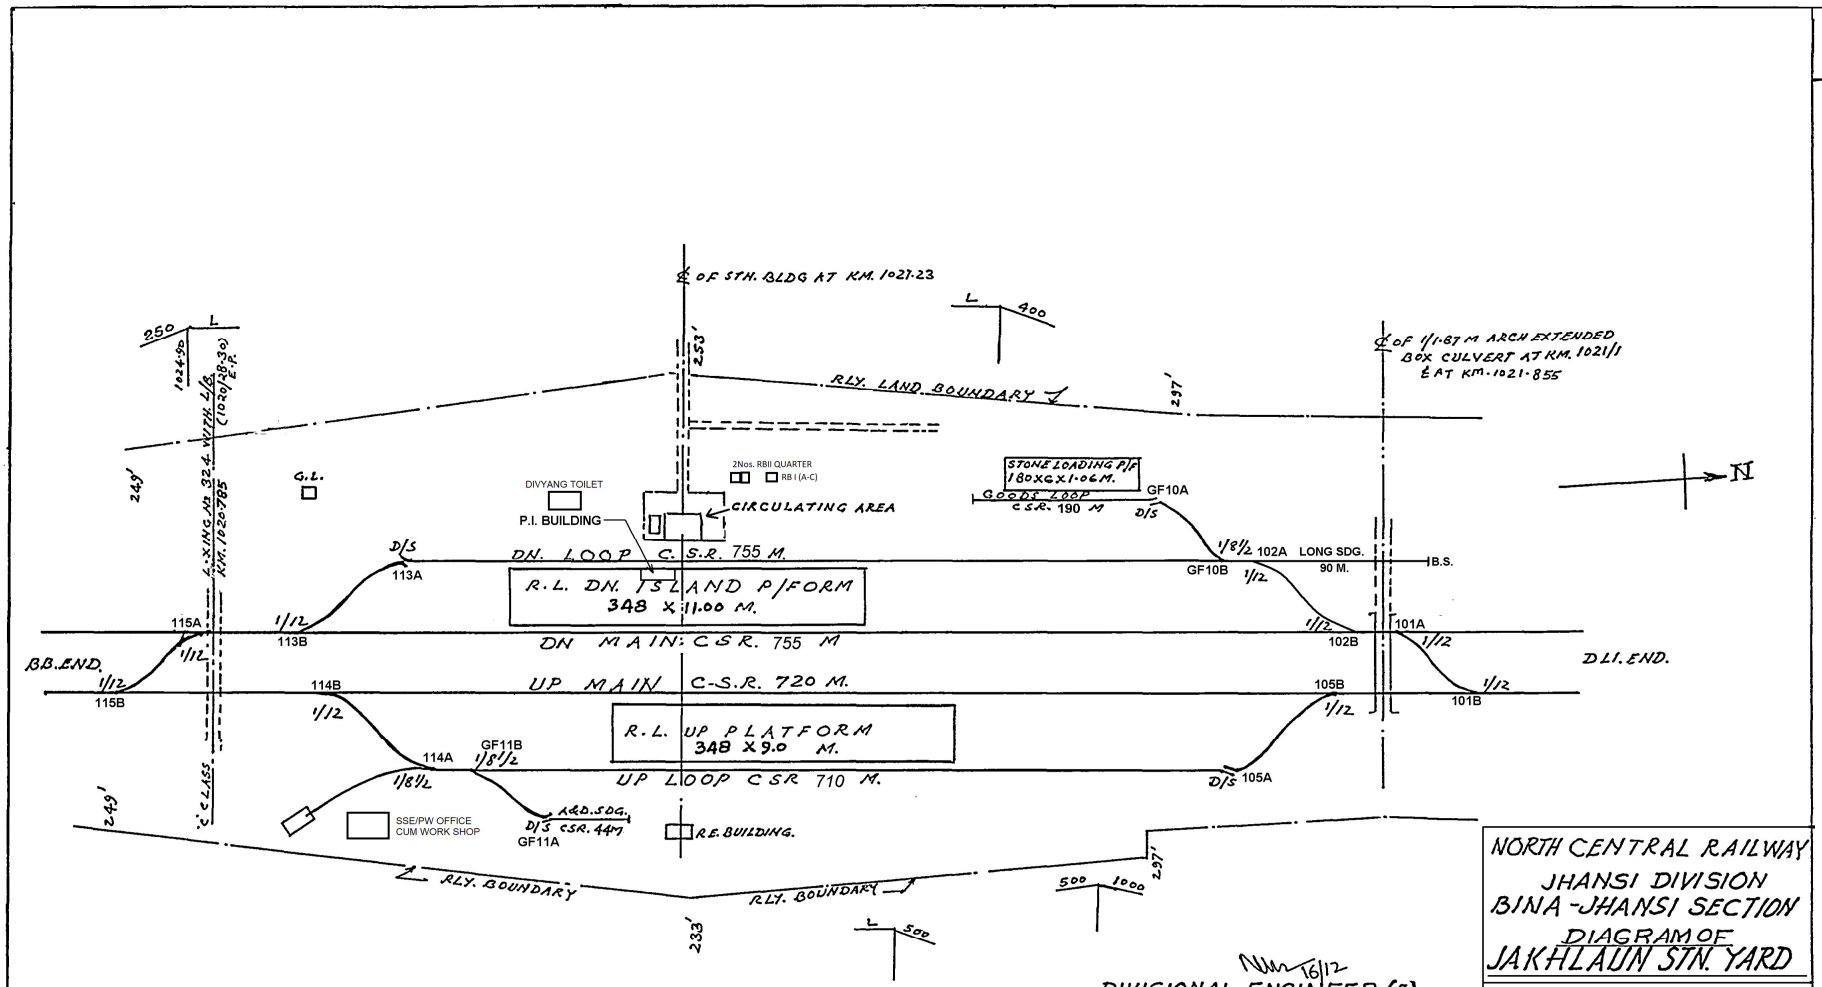

UPDATED UP TO 31.03.2021

16/12
DIVISIONAL ENGINEER (S)
JHANSI

TRACED BY	R.H. SIDDIQUI.
COMPARED BY	V.P. GUPTA

NORTH CENTRAL RAILWAY
JHANSI DIVISION
BINA - JHANSI SECTION
DIAGRAM OF
JAKHLAUN STN. YARD

R.L.
M.S.L. 394.41M NOT TO SCALE.

DRM(W) JHS DRG. NO 7613

SIZE	RESTORATION BY BB SCIMA	
A2	Period-Aug-2004	Label No. JD01024