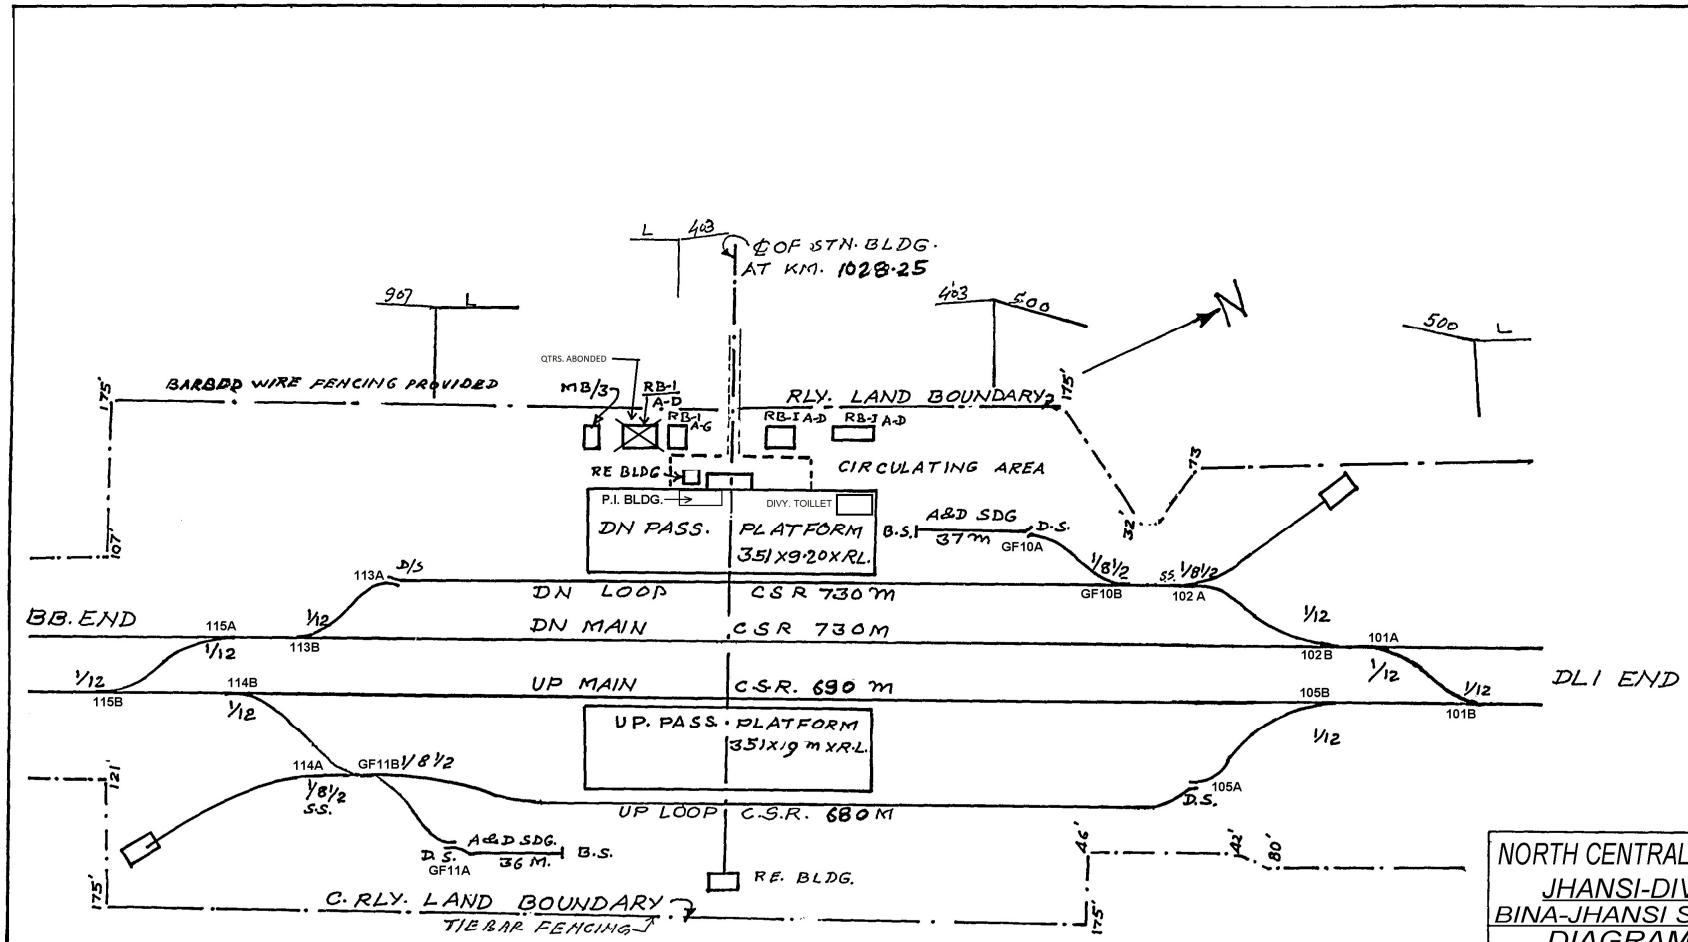

DIVISIONAL ENGINEER (S)
JHANSI

TRACED BY	A.K. SWARNKAR
COMPARED BY	R.H. SIDDIQUI

NORTH CENTRAL RAILWAY
JHANSI-DIVISION
BINA-JHANSI SECTION
DIAGRAM OF
JIRON STN. YARD

R.L.
M.S.L. 370.027 NOT TO SCALE
DRM (W) JHS DRG. NO. 7614

UPDATED UP TO 31.03.2021

SIZE	RESTORATION BY BB SCIMA
A2	Period-Aug-2004 Label No. JD01025