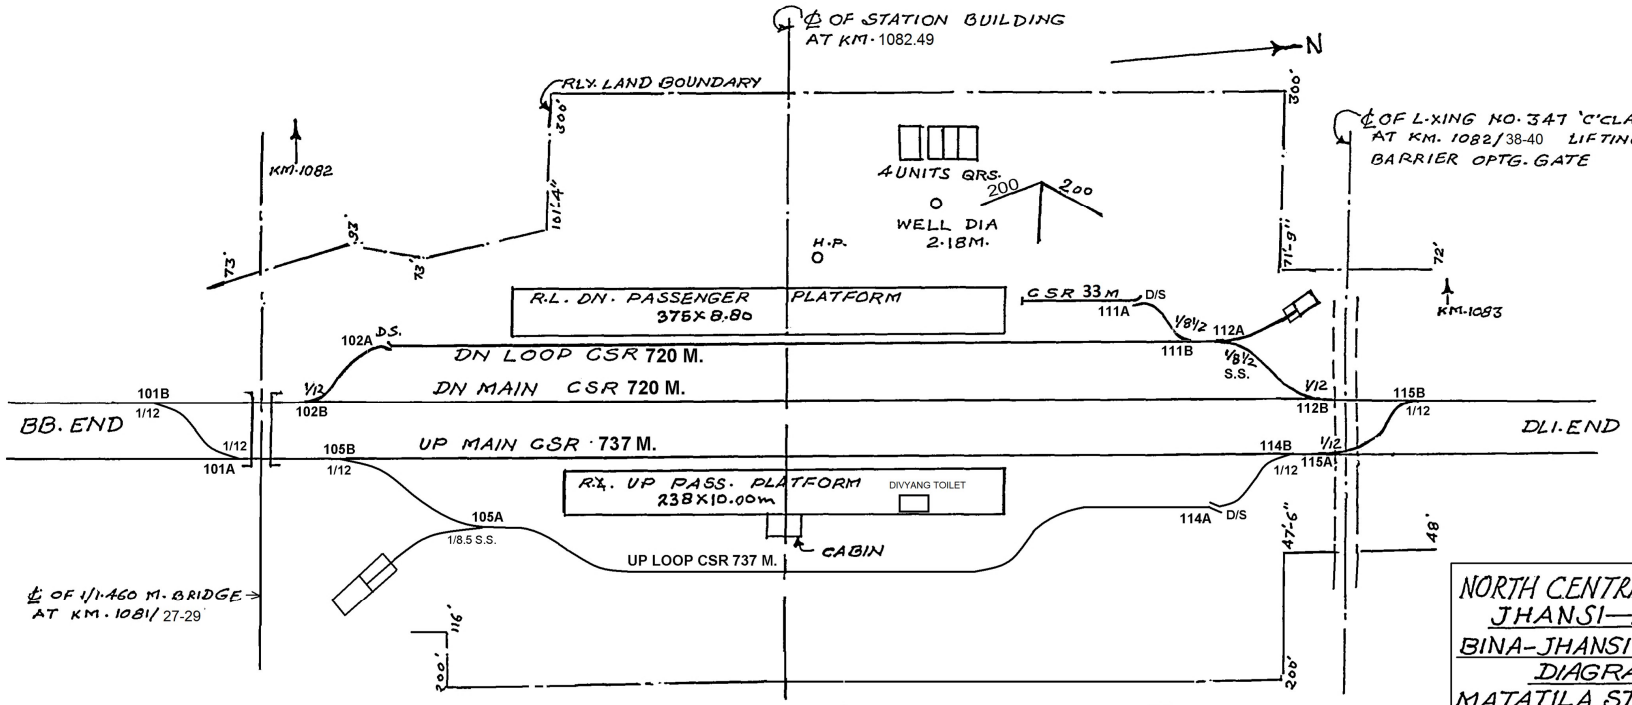

16/12
DIVISIONAL ENGINEER (S)
HANSI

TRACED BY	A.K.SWARNKAR
COMPARED AY	R.H.SIDDIQUI

UPDATED UP TO 31.03.2021

NORTH CENTRAL RAILWAY
JHANSI—DIVISION
BINA-JHANSI SECTION
DIAGRAM OF
MATATILA STATION YARD

R.L. AS·L 299·70 M — NOT TO SCALE

DRM(W)JHS. DRG.NO. 7621

SIZE	RESTORATION BY BB SCIMA
A2	Period-Aug- 2004 Label No. JD01032