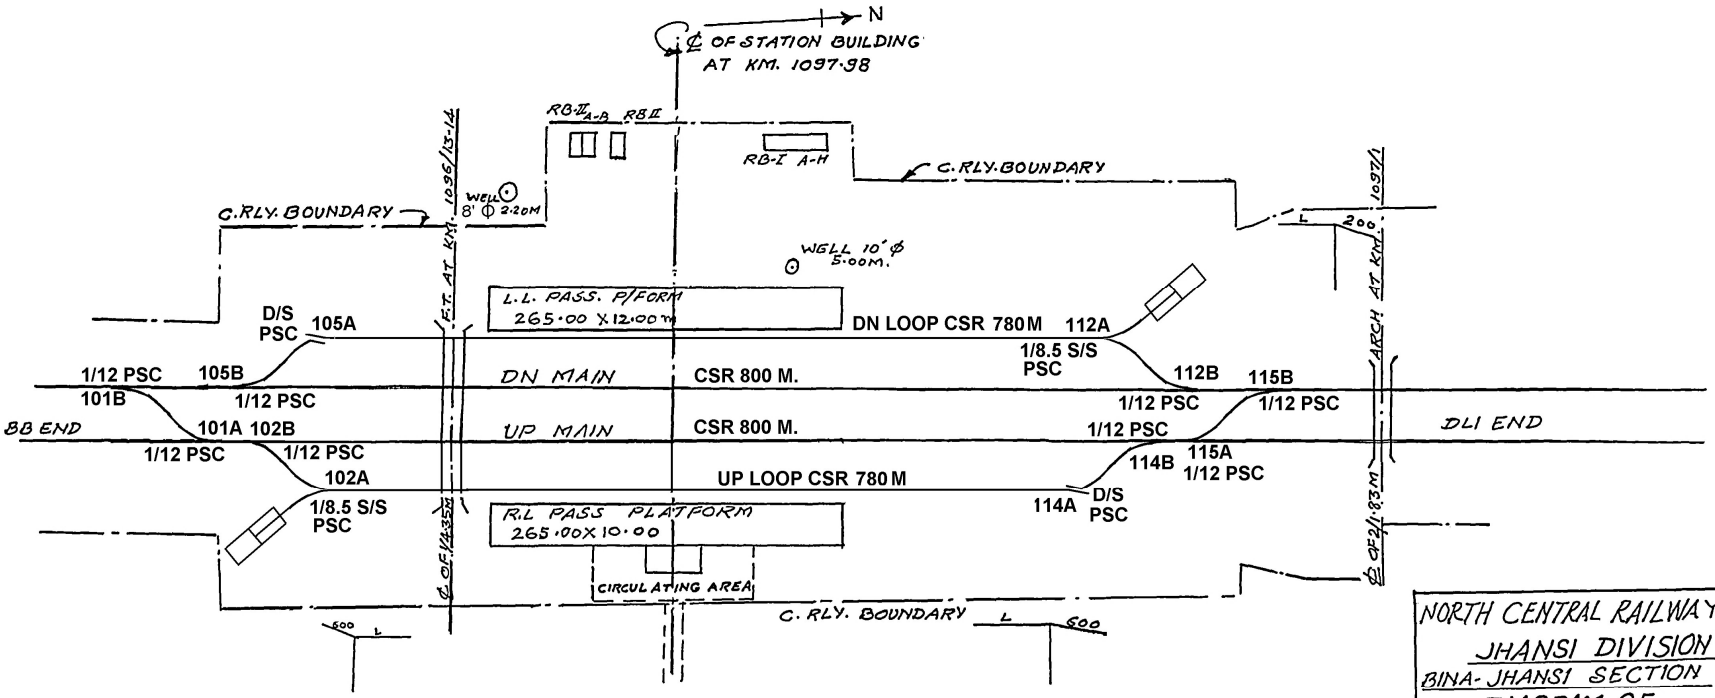


NORTH CENTRAL RAILWAY
JHANSI DIVISION
BINA-JHANSI SECTION
DIAGRAM OF
BURHPURA STN. YARD

R.L.
M.S.L.: 302.12M. NOT TO SCALE

DRM(W)JHS DRG.NO. 7623

16/12
DIVISIONAL ENGINEER(S)
JHANSI

TRACED BY	A.K.SWARNKAR
COMPARED BY	R.H SIDDIQUI

UPDATED UP TO 31.03.2021

SIZE	RESTORATION BY BB SCIMA	
A3	Period-Aug.2004	Lablel No.JD01034