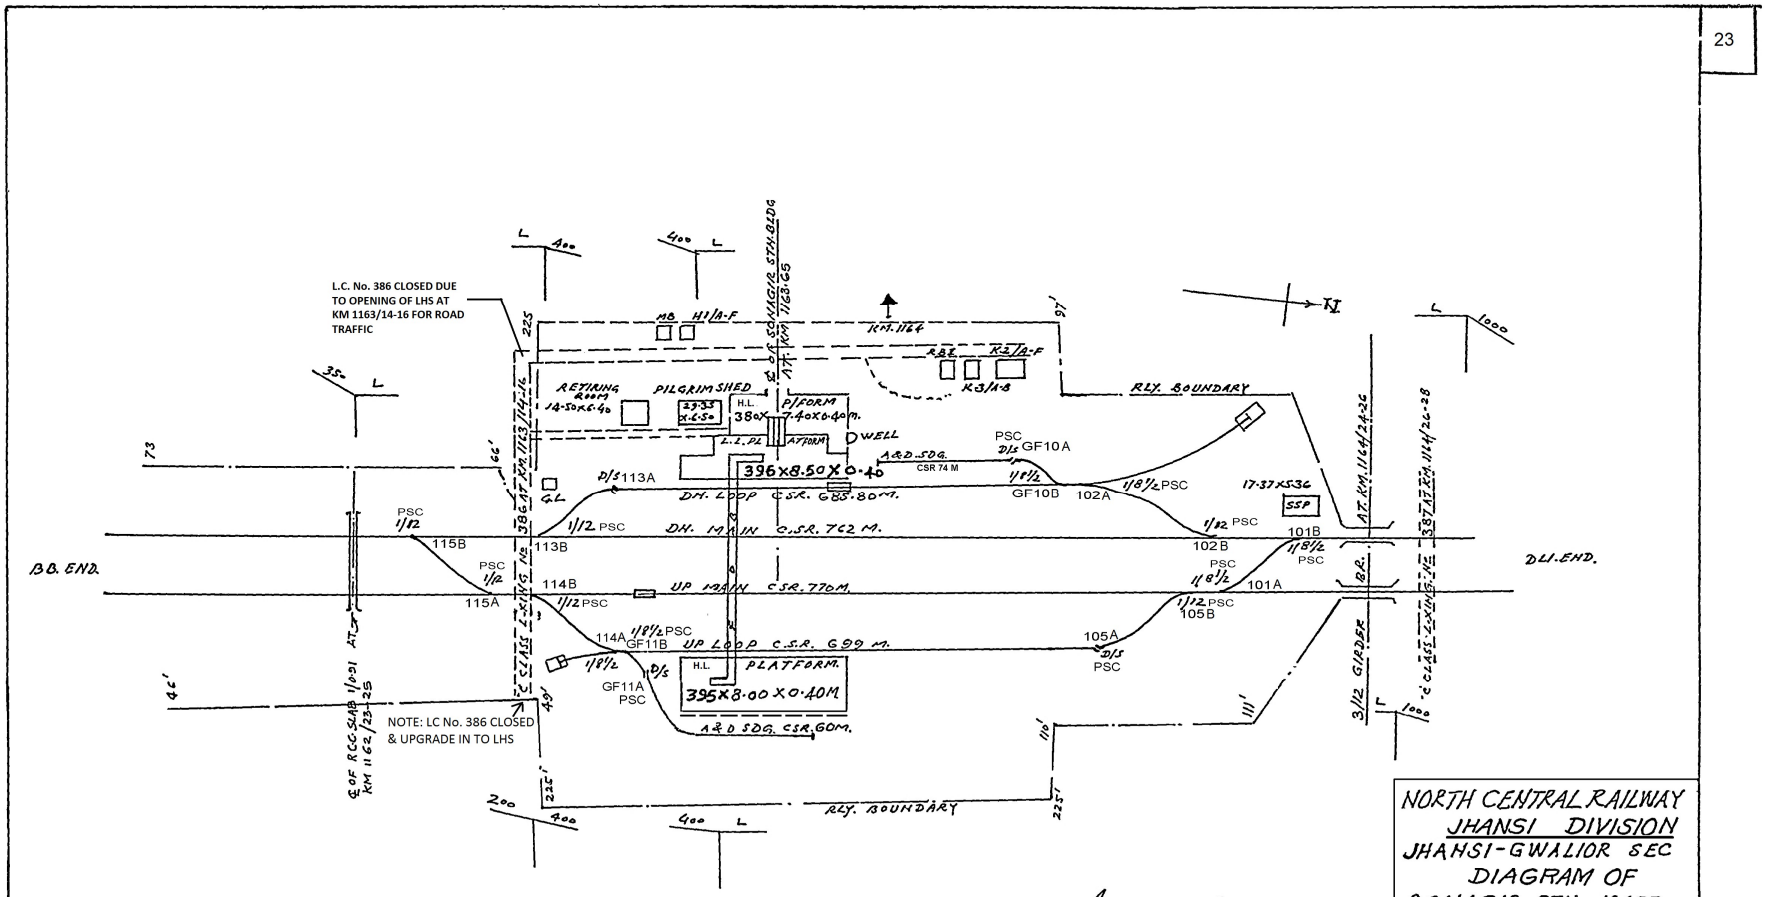


NORTH CENTRAL RAILWAY
JHANSI DIVISION
JHANSI-GWALIOR SEC
DIAGRAM OF
SONAGIR STN. YARD

R.L.
M.S.L. 208.52 NOT TO SCALE

DRM(W)JHS DRG.NO. 7629

UPDATED UP TO 31.03.2021

SIZE	RESTORATION BY BB SCIMA
A2	Period-Aug- 2004 Label No. JD01040