


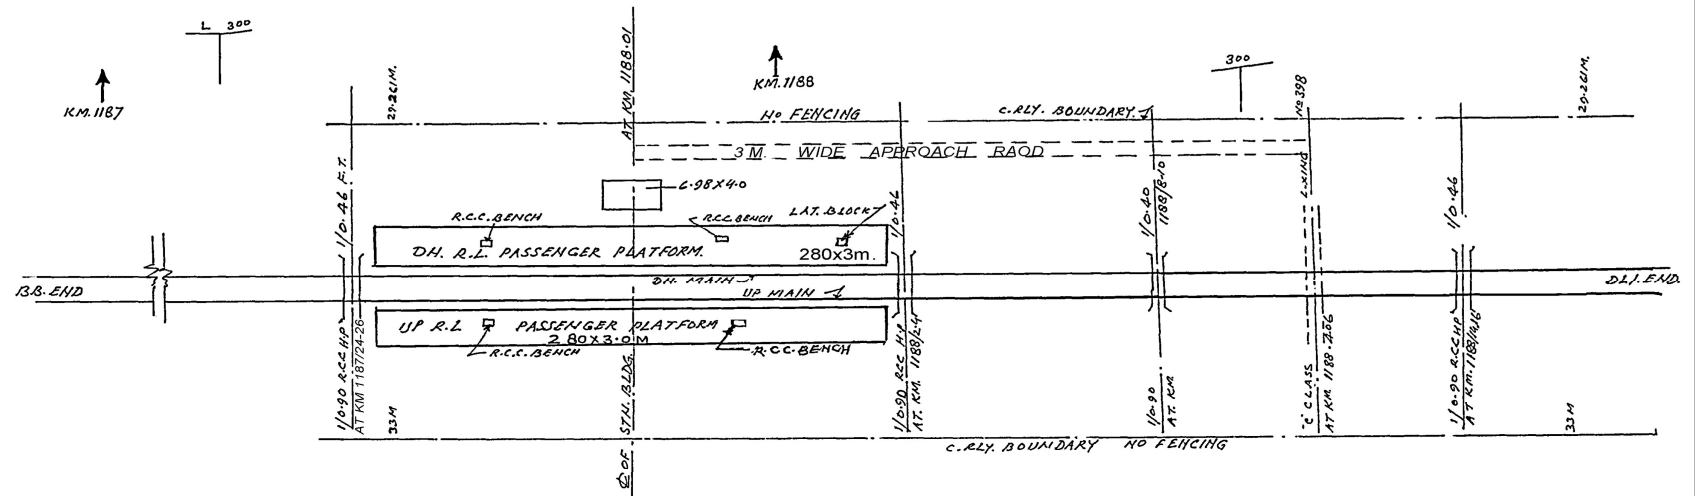

UPDATED UP TO 31.03.2021

[Signature]
 DIVISIONAL ENGINEER (H.R.)
 J HANSI

TRACED BY R.H. SIDDIQUI
 COMPARED BY VIVEK GUPTA.

NORTH CENTRAL RAILWAY
 JHANSI DIVISION
 JHANSI-AGRA SECTION
 DIAGRAM OF
 SIMARIA-TAL STN. YD.

R.L. NOT TO SCALE
 M.S.L.

DRM(W)JHS.DRG. No.

SIZE RESTORATION BY BB SCIMA
 A2 Period-Aug-2004 Label No. JD01043