


UDAIPURA

KM : 1069.710

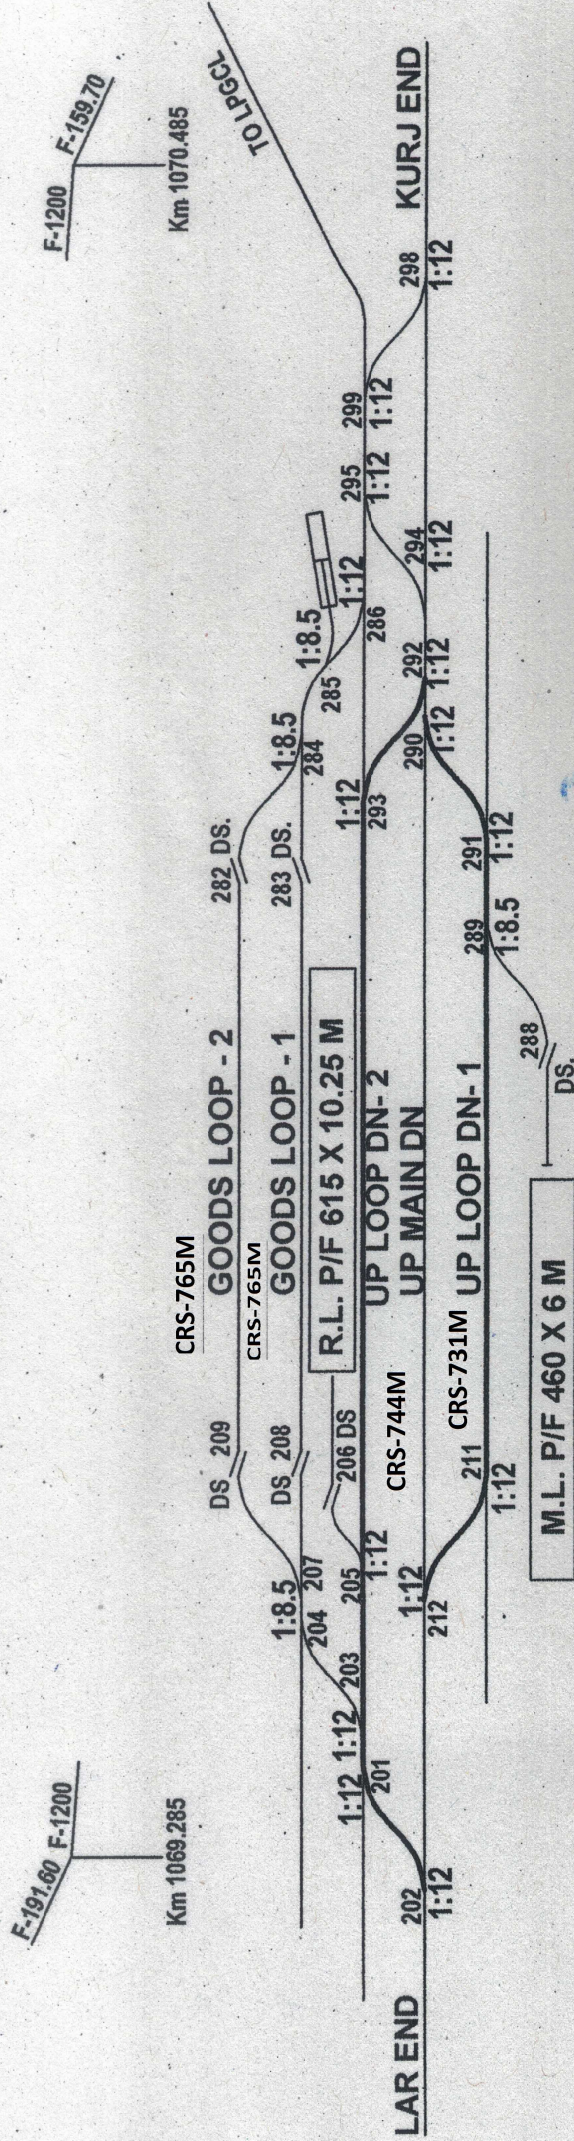

NORTH CENTRAL RAILWAY

JHANSI DIVISION

LALITPUR - KHAJURAHO SECTION

MINI YARD DIAGRAM OF
UDAIPURA STATION YARD

DRG. NO. DRM/W/JHS-

NOT TO SCALE

Sr. DEN/Co./JHS

Sr. DEN/EAST/JHS

UPDATED UPTO 31.03.2021