


TIKAMGARH

KM : 1089.179

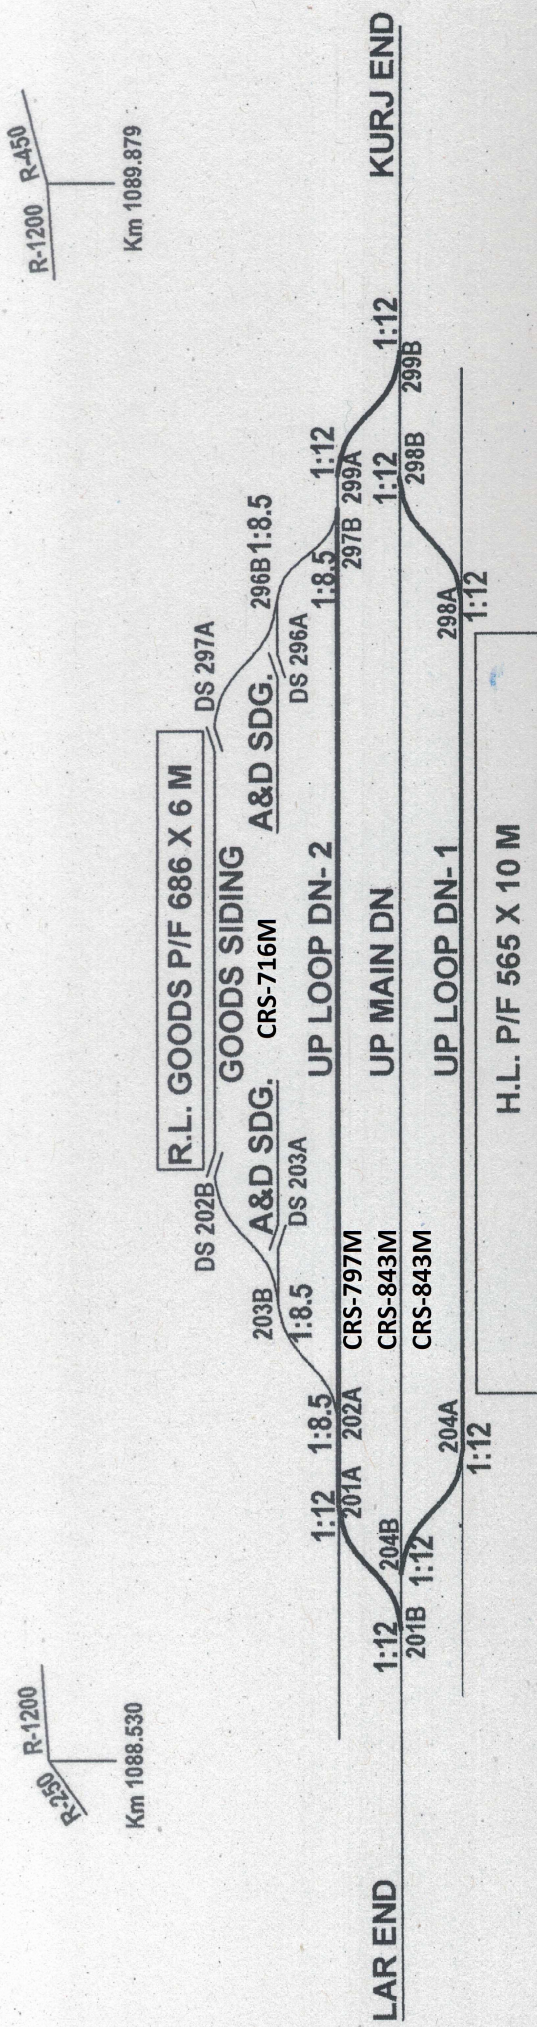

NORTH CENTRAL RAILWAY
JHANSI DIVISION
LALITPUR - KHAJURAHO SECTION
MINI YARD DIAGRAM OF TIKAMGARH STATION YARD
DRG. NO. DRM/W/JHS-

Sr. DEN/EAST/JHS
Sr. DEN/Co./JHS