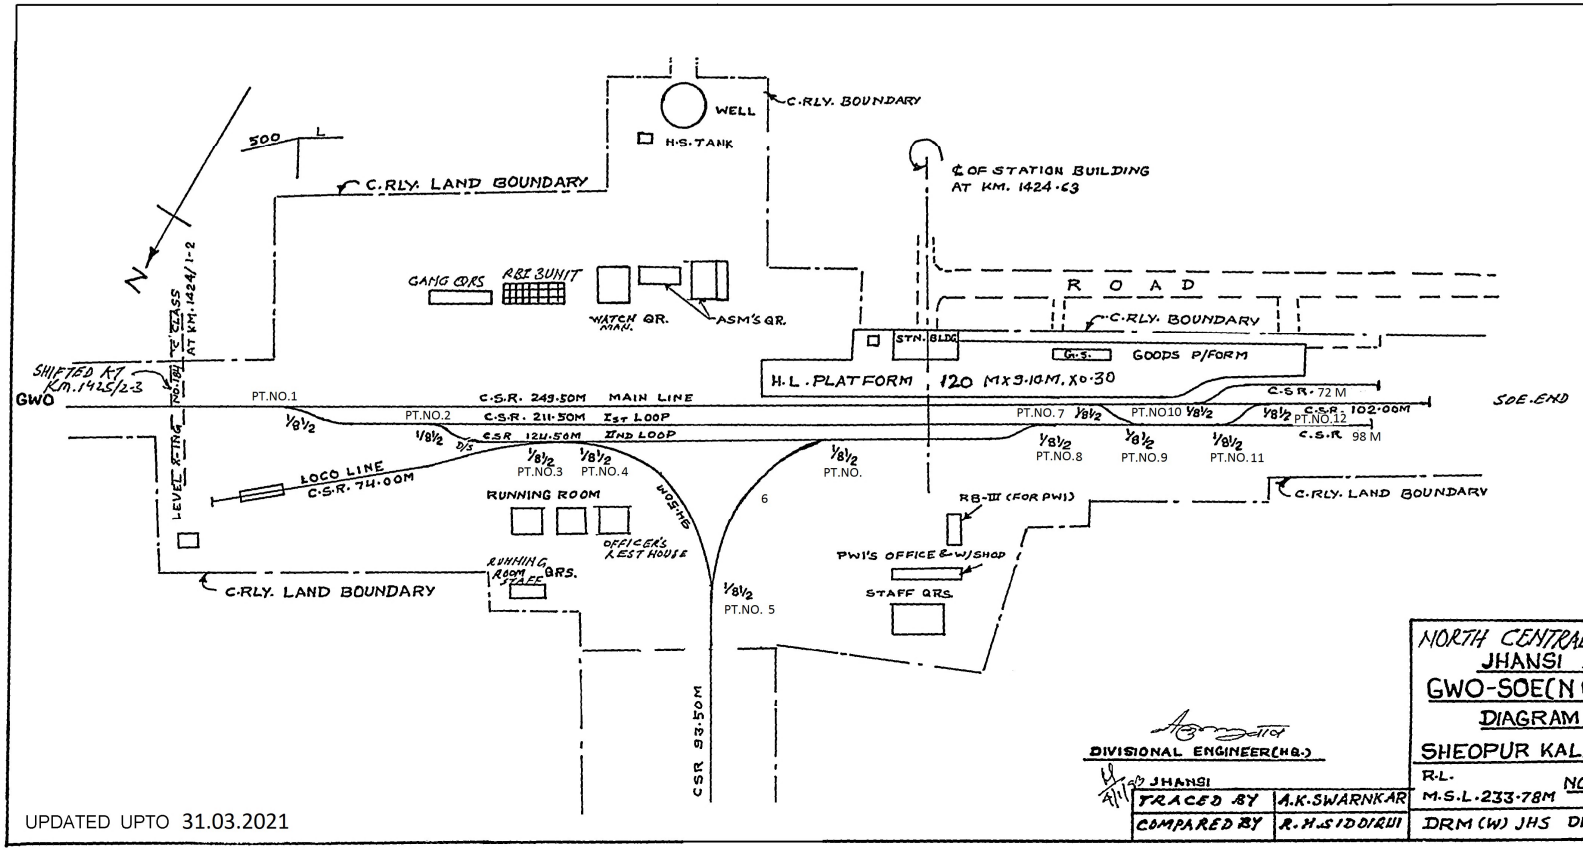

DIVISIONAL ENGINEER(HQ.)
JHANSI

NORTH CENTRAL RAILWAY
JHANSI DIVISION
GWO-SOE(N G) SECTION
DIAGRAM OF
SHEOPUR KALAN STN. YD.

R.L.
M.S.L. 233·78M
NOT TO SCALE

TRACED BY	A.K. SWARNKAR
COMPARED BY	R.H. SIDDIQUI

DRM (W) JHS DRG. NO. 7756

UPDATED UPTO 31.03.2021

SIZE	RESTORATION BY BB SCIMA
A2	Period-Aug. 2004 Label No. JD01177