A- 50

SIKRODA STATION

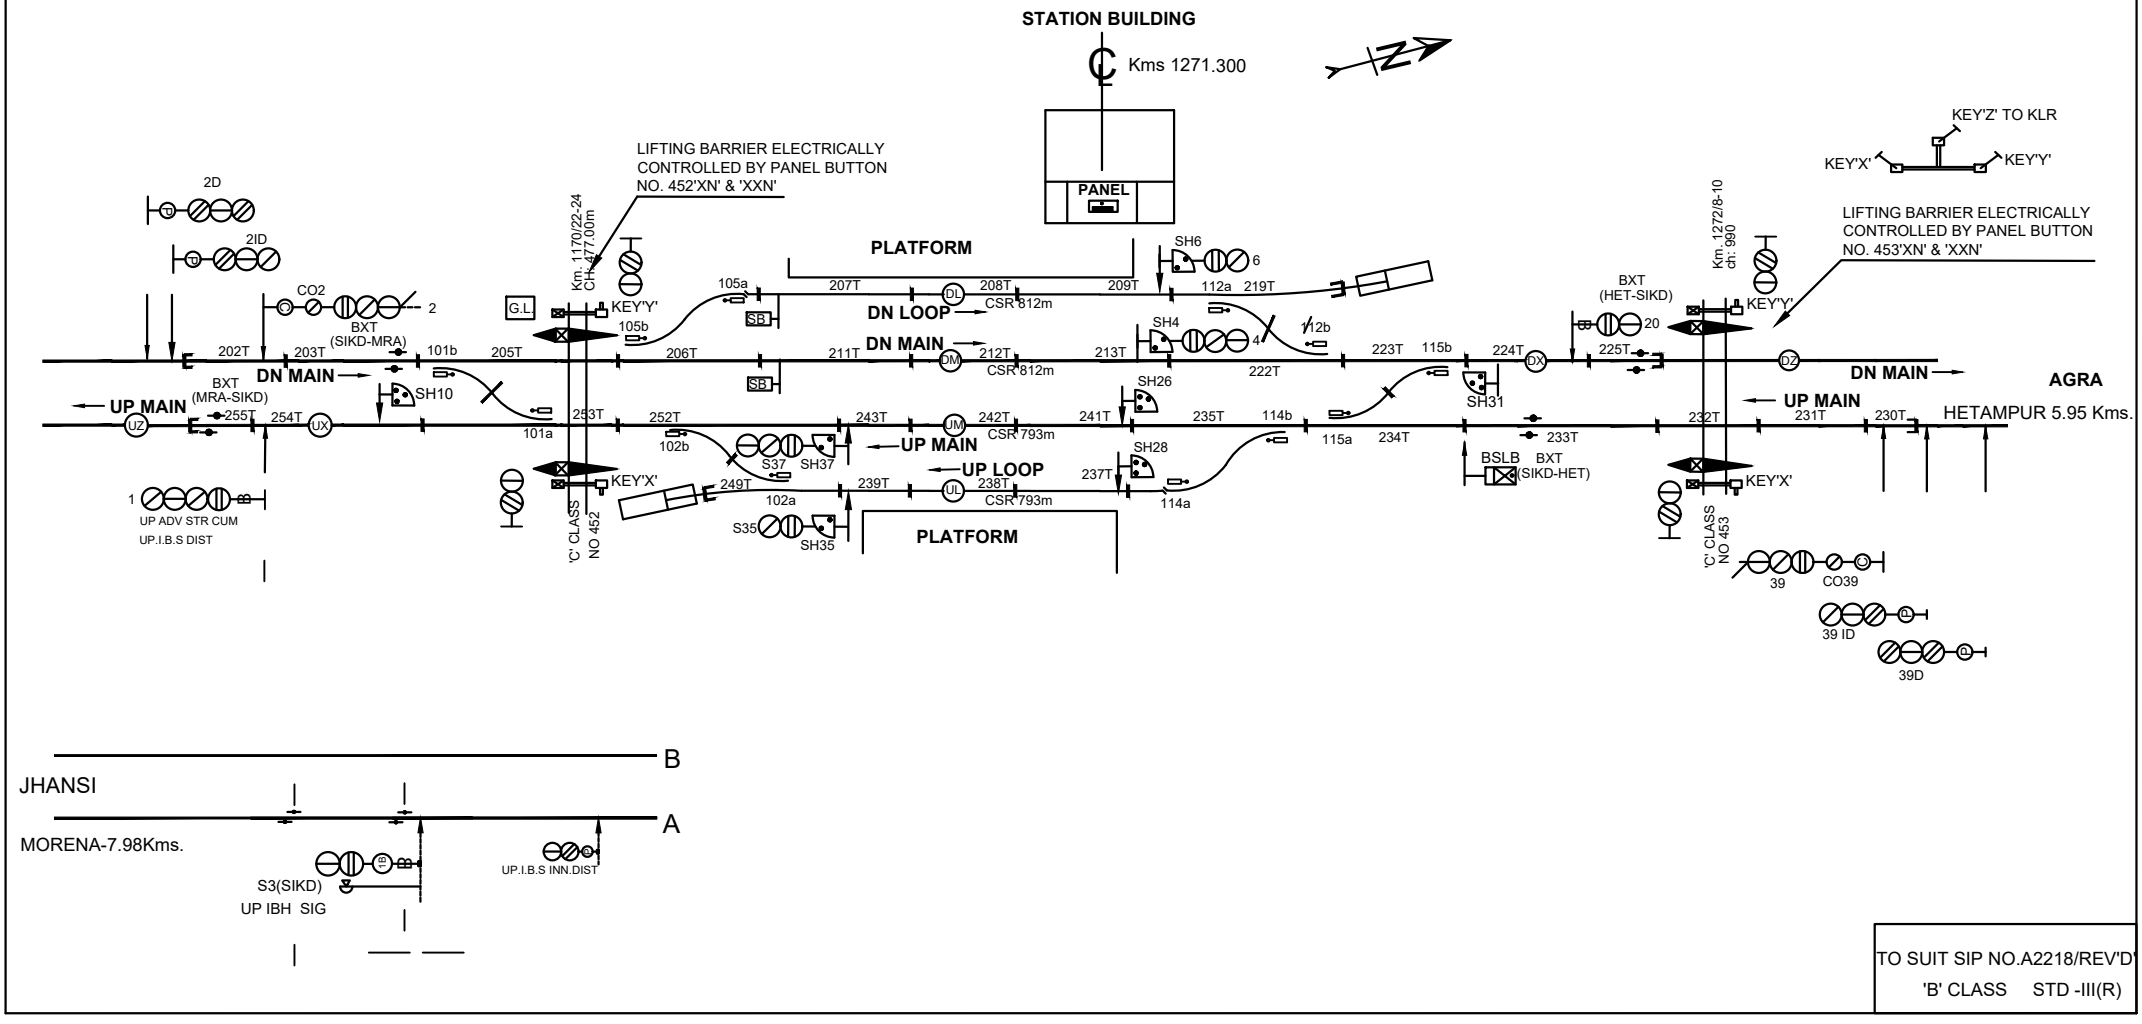

TO SUIT SIP NO.A2218/REV'D'
'B' CLASS STD -III(R)