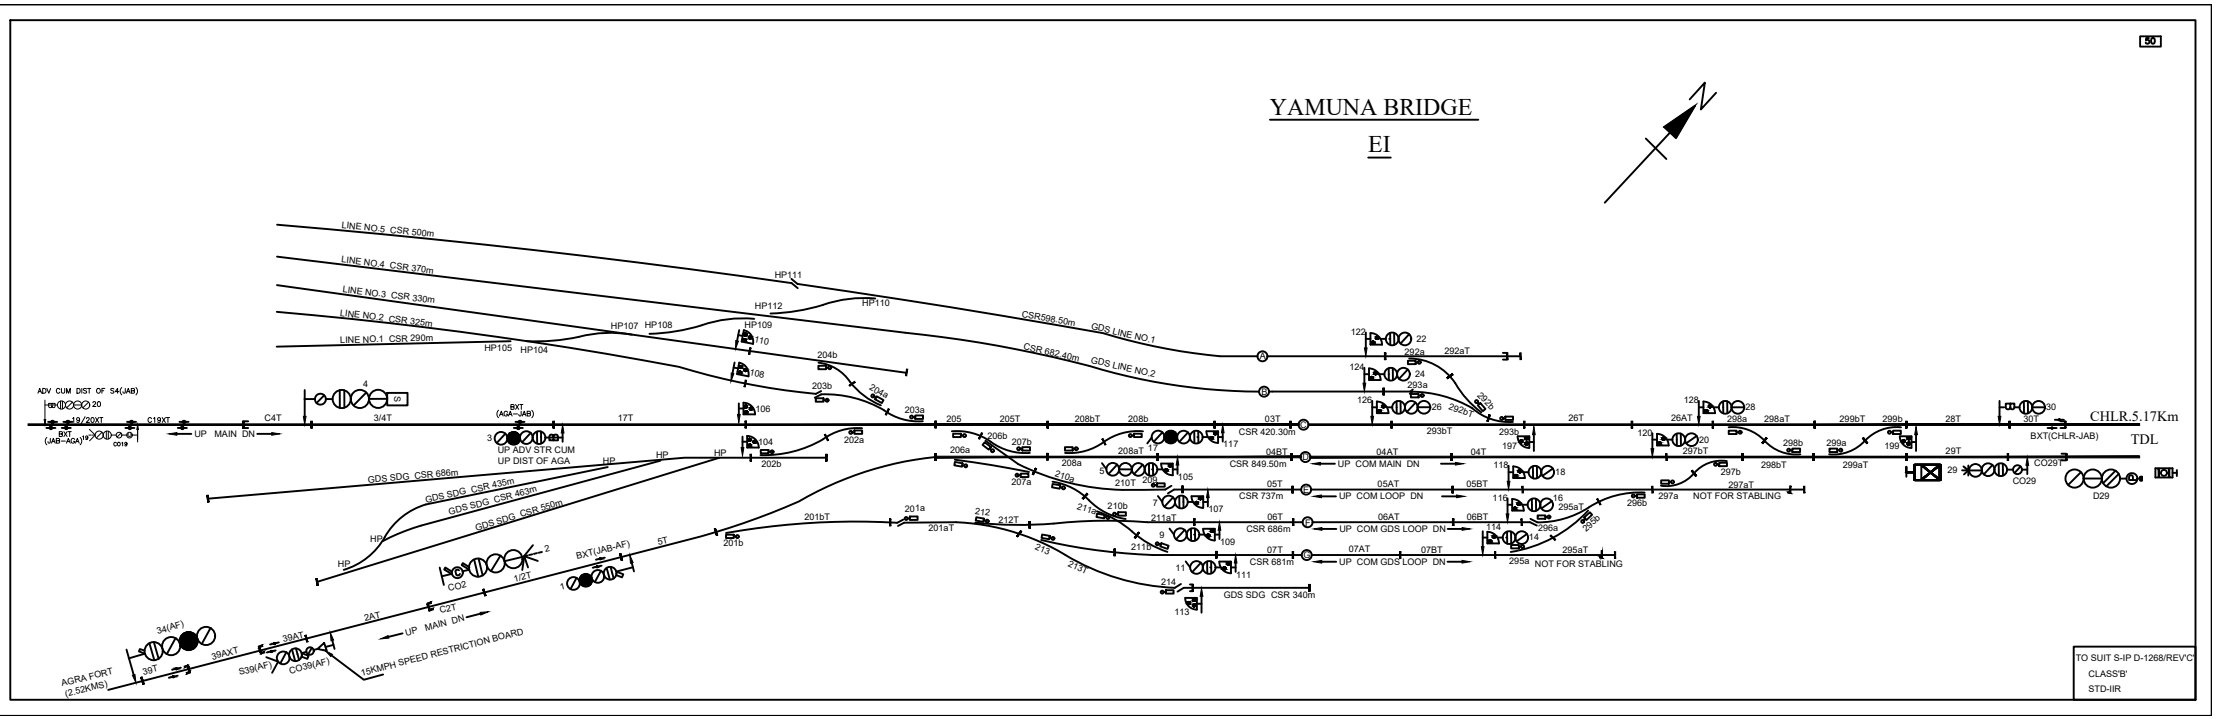
50
YAMUNA BRIDGE
EI
LINE NO.5 CSR 500m
LINE NO.4 CSR 370m
LINE NO.3 CSR 330m
LINE NO.2 CSR 325m
LINE NO.1 CSR 290m
HP111
HP112
HP110
HP109
HP107
HP108
HP105
HP104
CSR598.50m
GDS LINE NO.1
CSR 682.40m
GDS LINE NO.2
ADV CUM DIST OF S4(JAB)
BXT (JAB--AGA)
C19XT
C4T
UP MAIN DN
3/4T
BXT (AGA--JAB)
UP ADV STR CUM
UP DIST OF AGA
17T
CSR 420.30m
03T
CSR 849.50m
04BT
UP COM MAIN DN
CSR 737m
05T
UP COM LOOP DN
CSR 886m
06T
UP COM GDS LOOP DN
CSR 681m
07T
UP COM GDS LOOP DN
GDS SDG CSR 340m
GDS SDG CSR 686m
GDS SDG CSR 435m
GDS SDG CSR 463m
GDS SDG CSR 550m
NOT FOR STABLING
BXT(CHLR-JAB)
CHLR.5.17Km
TDL
CO29
D29
AGRA FORT (2.52KMS)
15KMPH SPEED RESTRICTION BOARD
BXT(JAB-AF)
CO2
S39(AF)
CO39(AF)
TO SUIT S-IP D-1268/REV'C'
CLASS'B'
STD-IIR