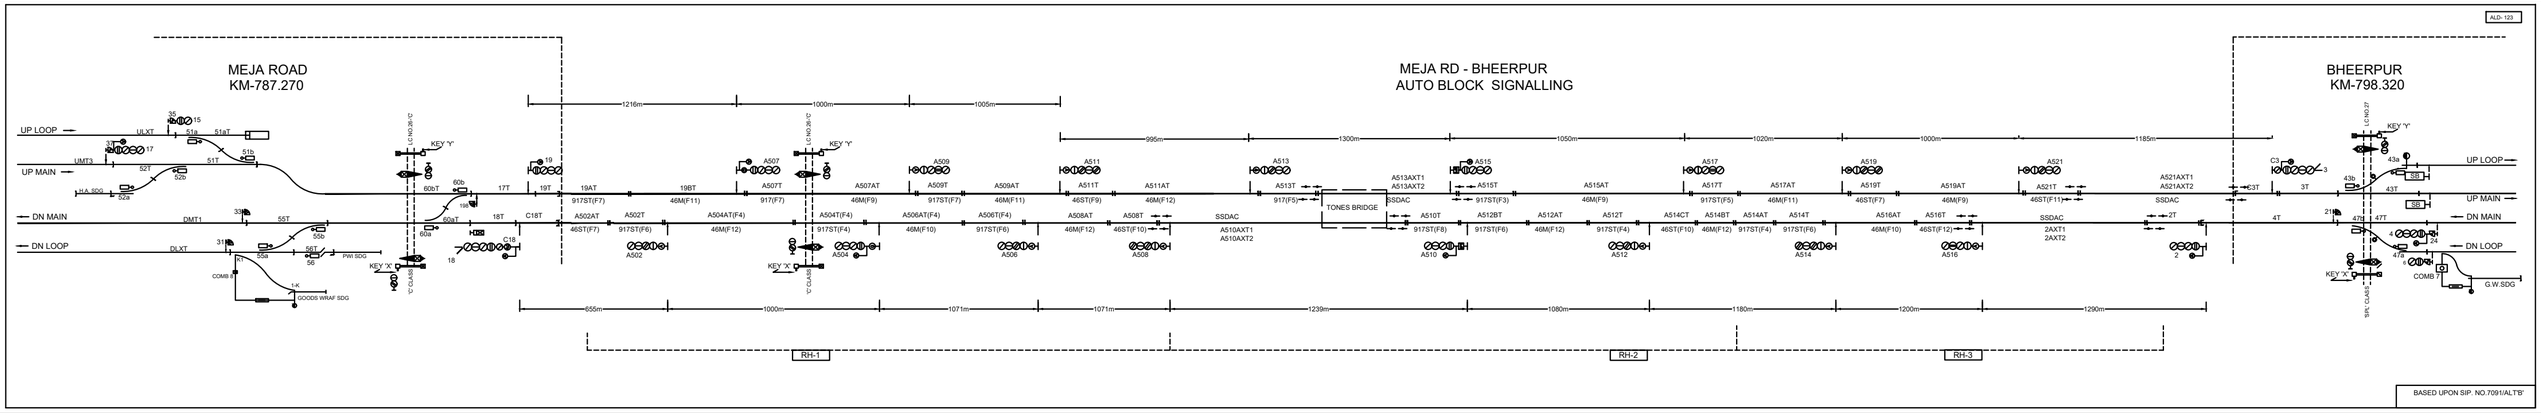
ALD-123
MEJA ROAD
KM-787.270
MEJA RD - BHEERPUR
AUTO BLOCK SIGNALLING
BHEERPUR
KM-798.320
UP LOOP
UP MAIN
DN MAIN
DN LOOP
TONES BRIDGE
RH-1
RH-2
RH-3
BASED UPON SIP. NO.7091/ALT'B'